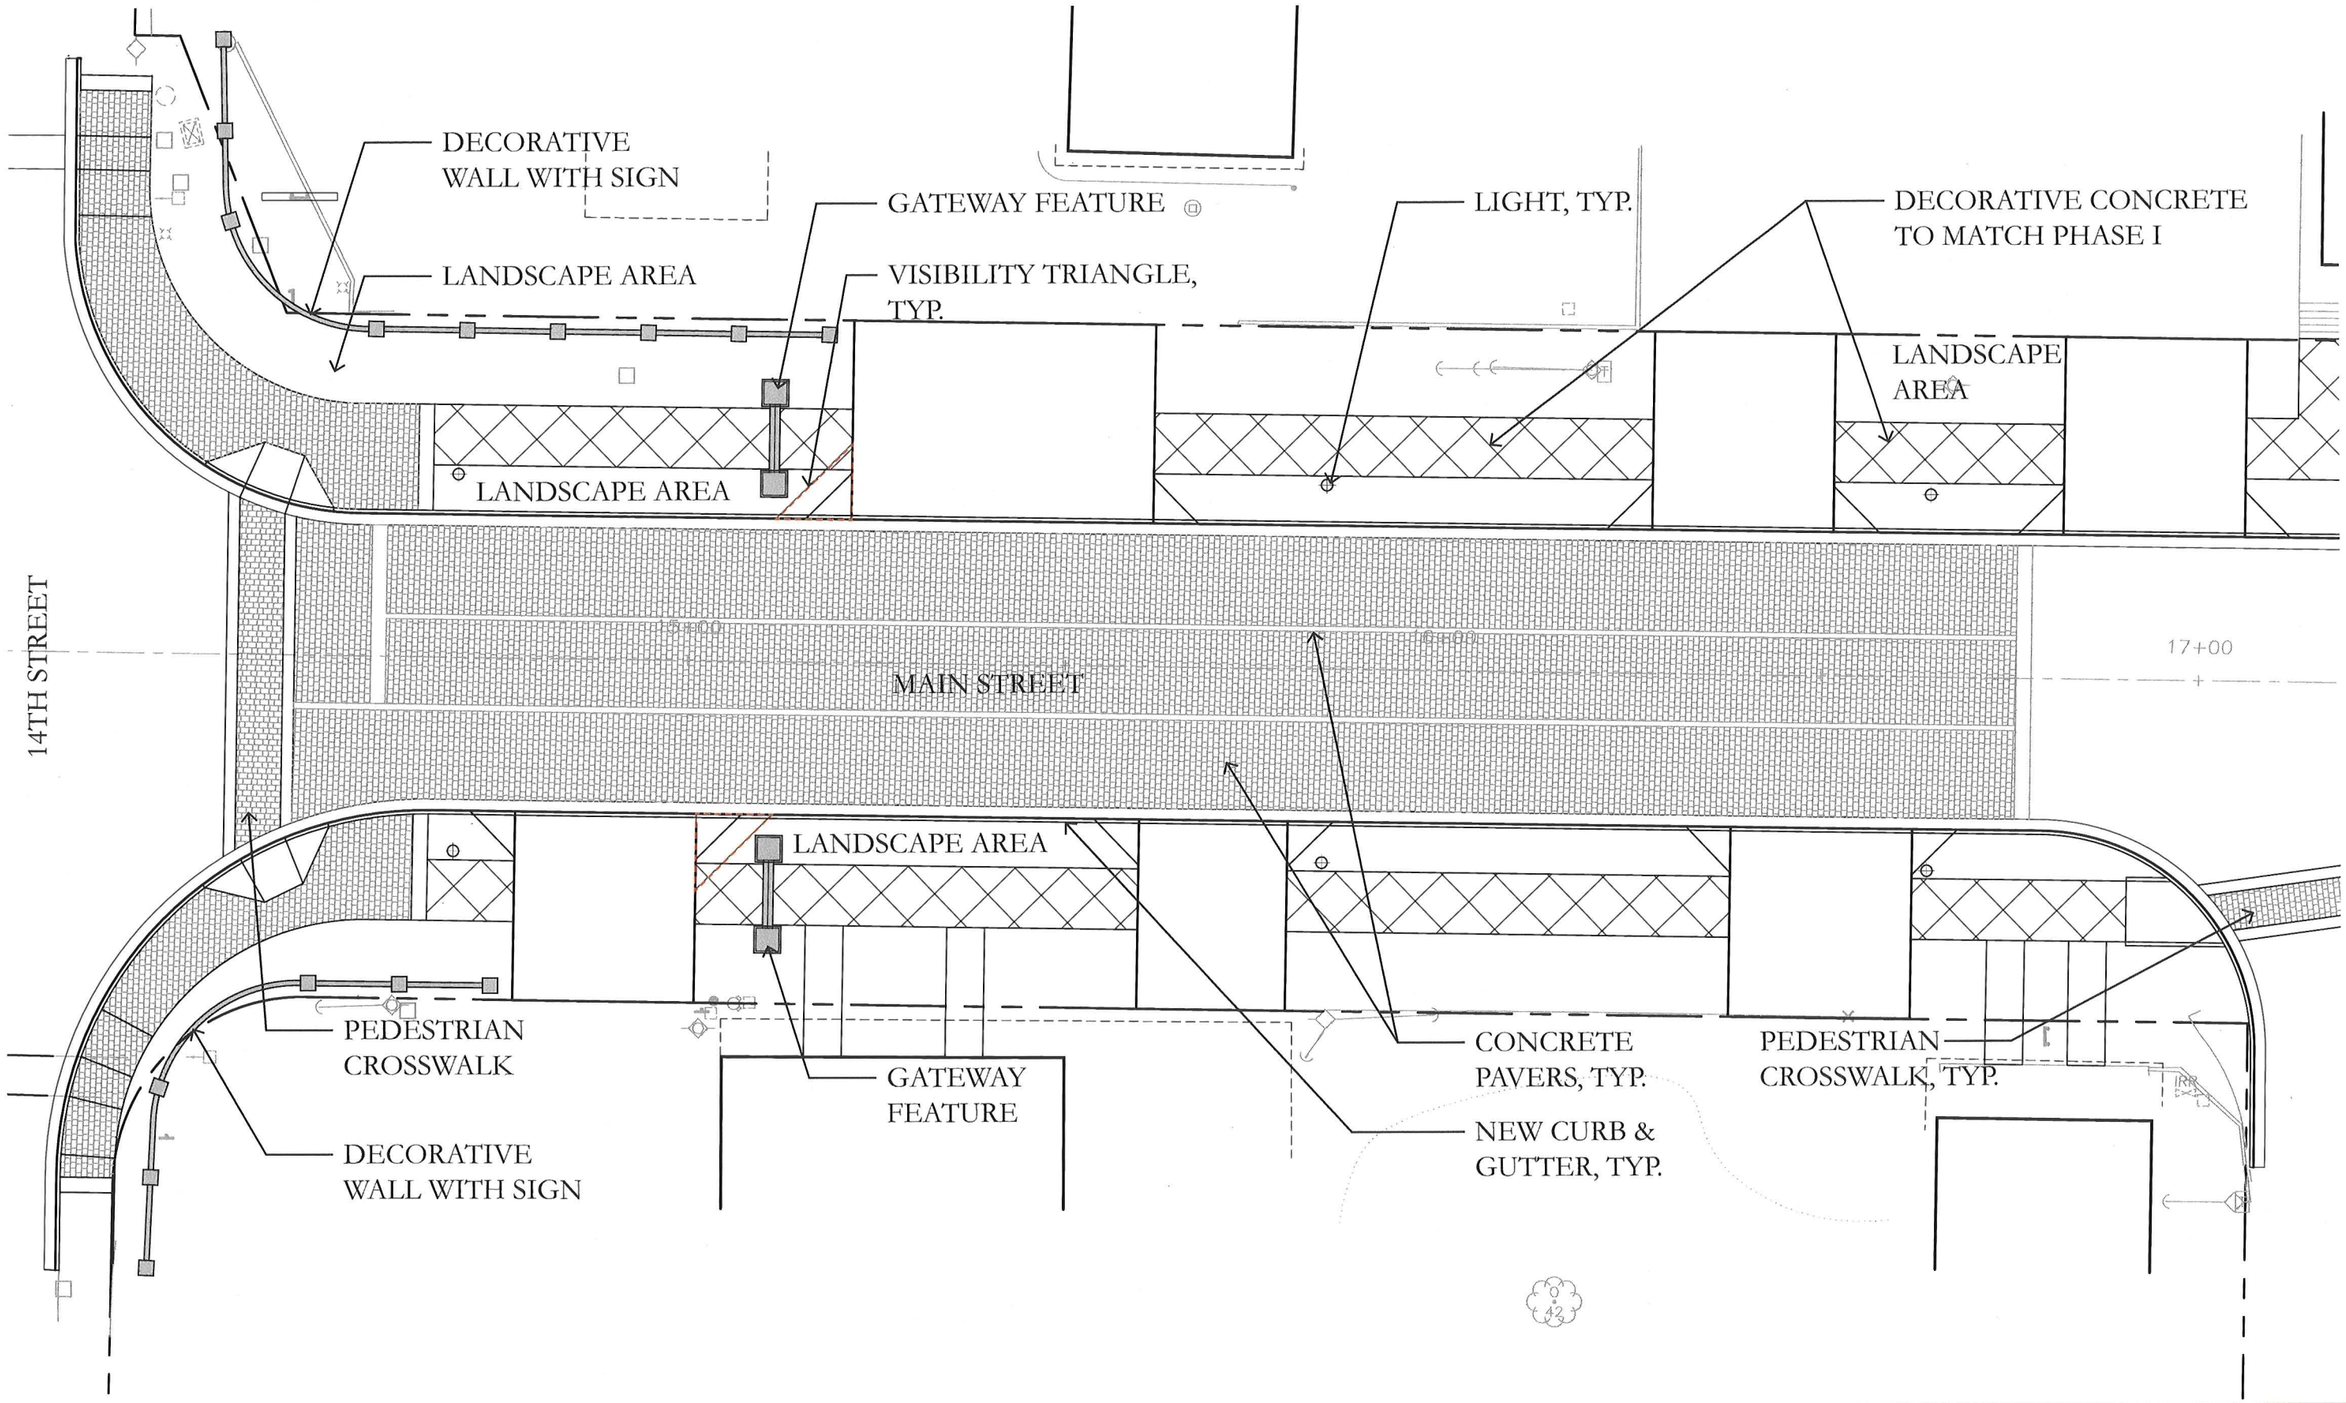

BELLOMO HERBERT AND COMPANY, INC.

MAIN STREET STREETSCAPE
LEESBURG, FLORIDA

ENTRANCE GATEWAY

12/19/11

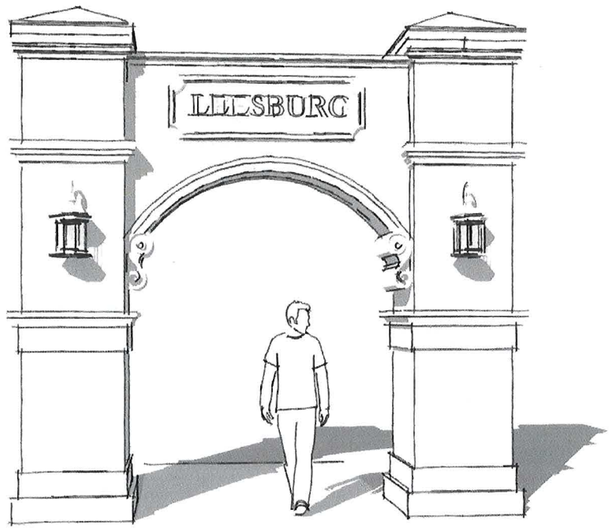

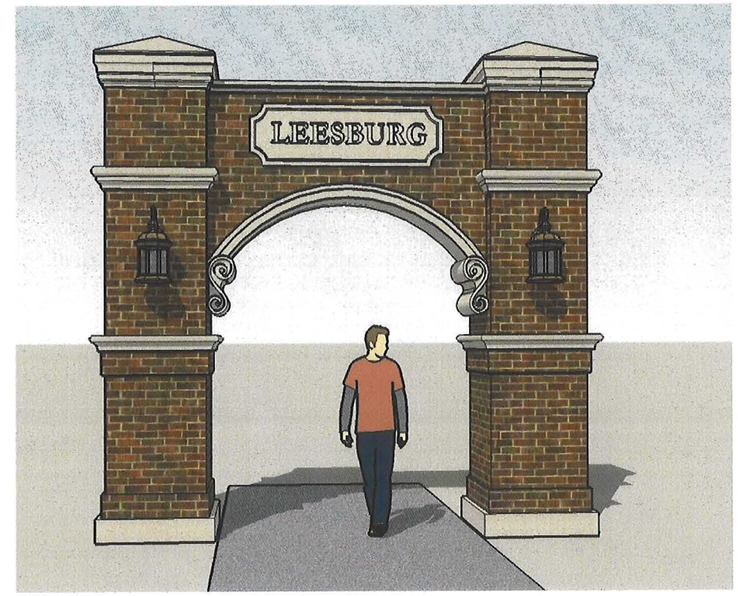

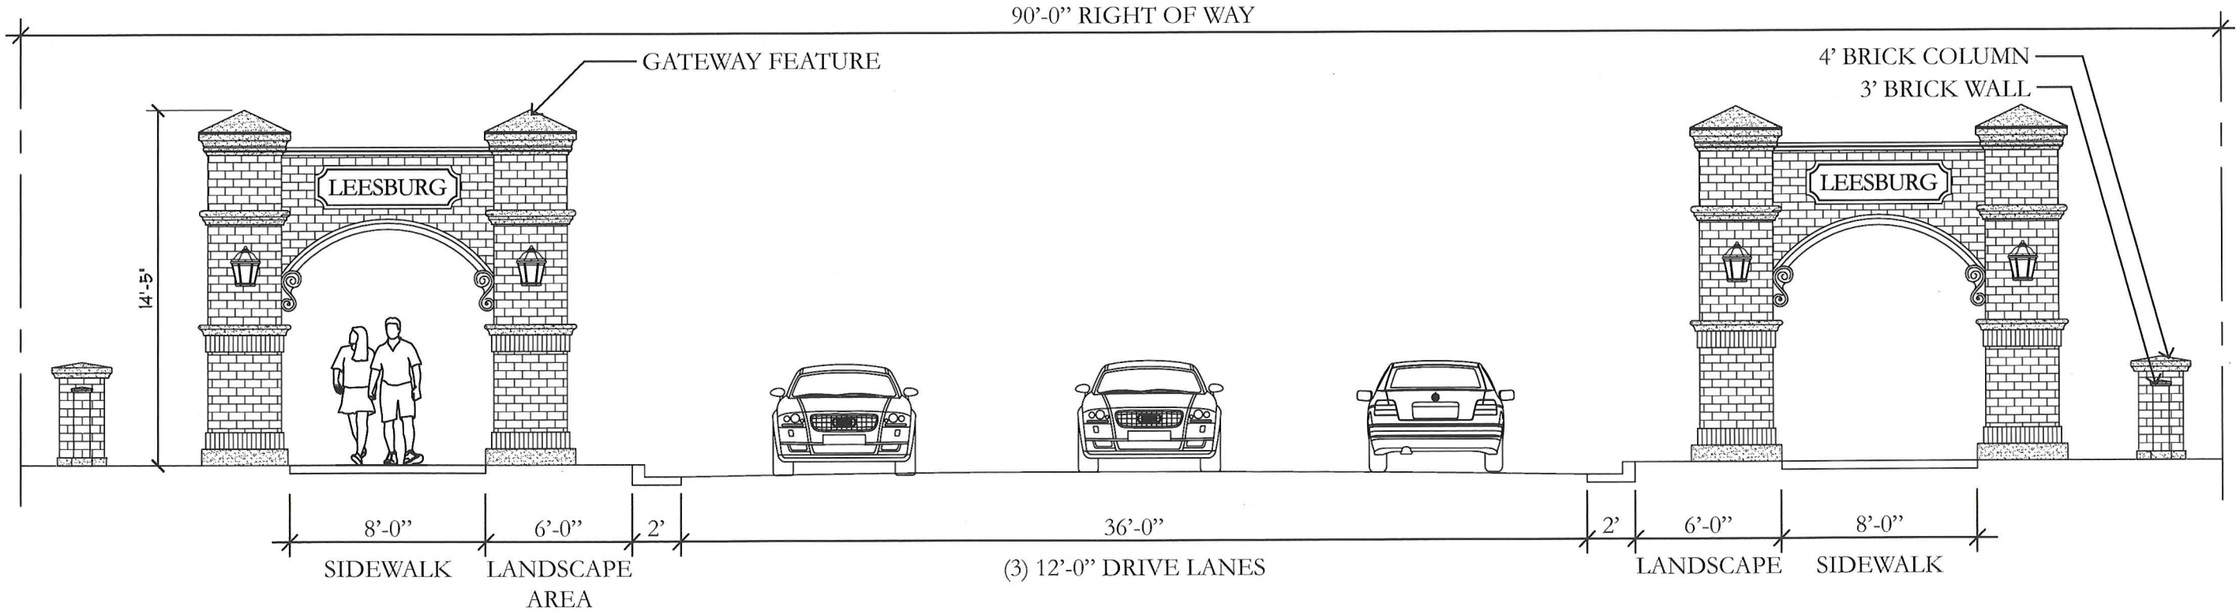

BELLOMO HERBERT AND COMPANY, INC.

MAIN STREET STREETSCAPE
LEESBURG, FLORIDA

Concept A

12/19/11

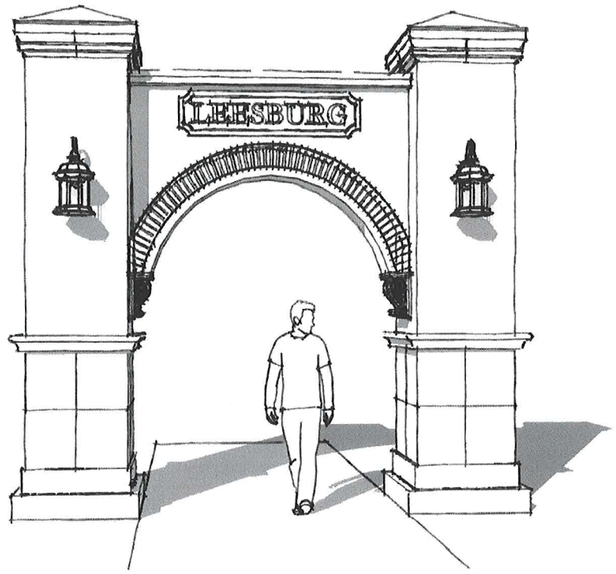

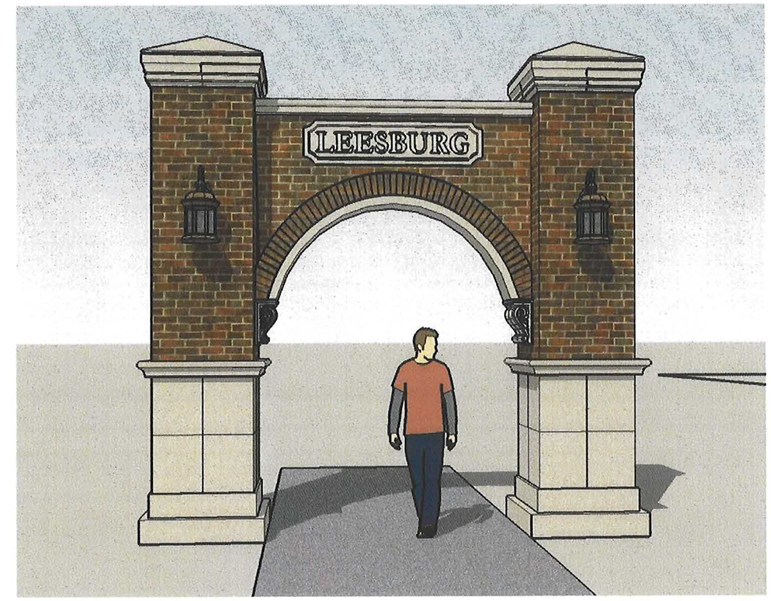

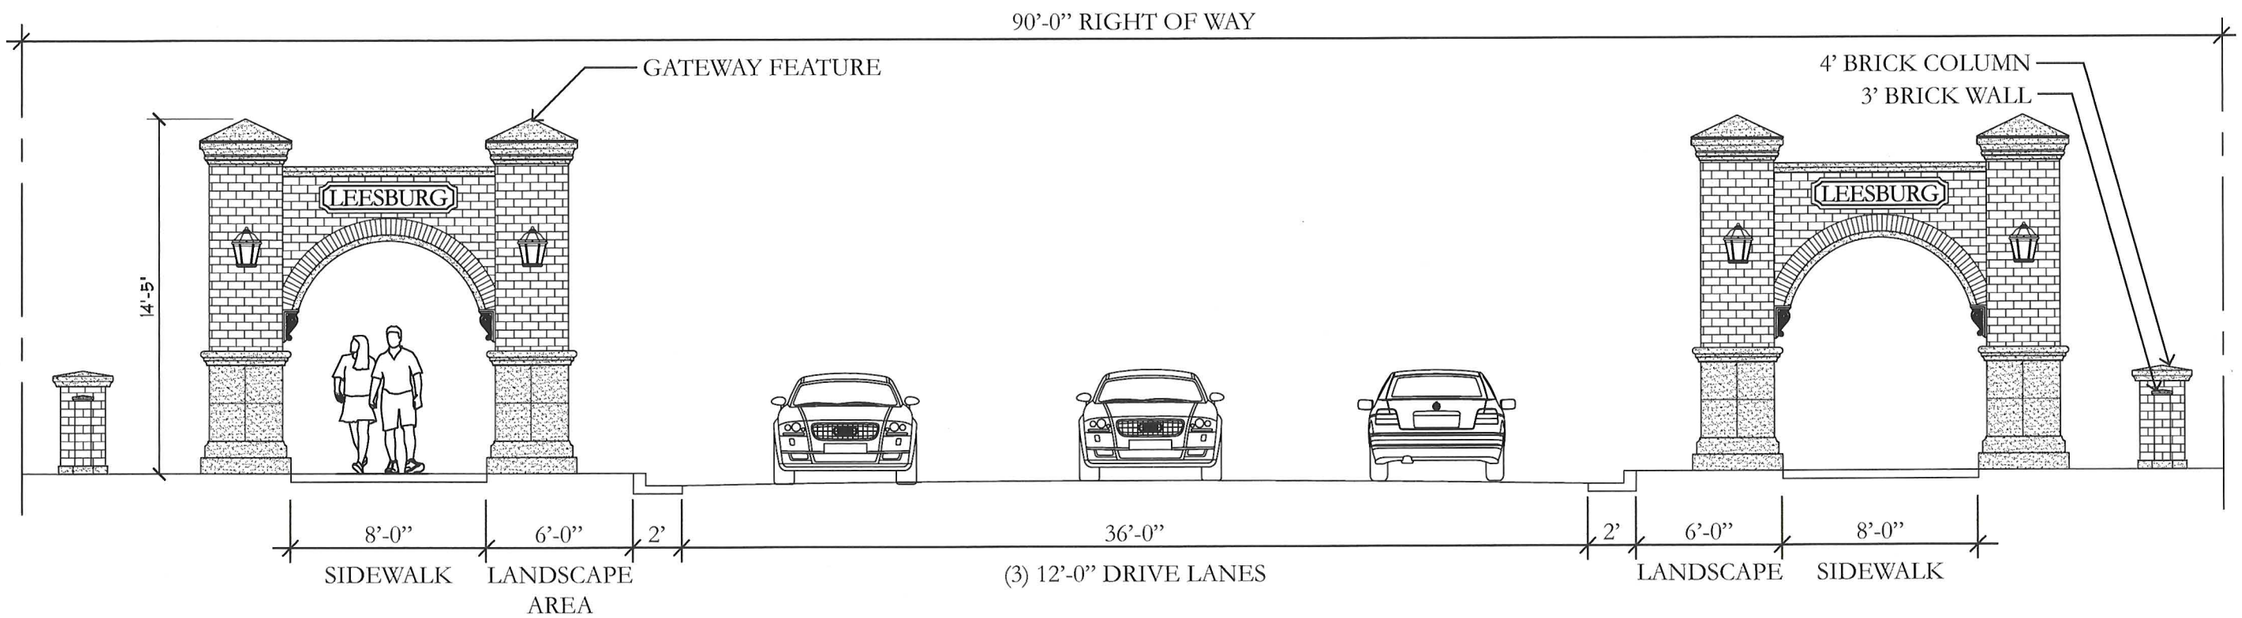

BELLOMO HERBERT AND COMPANY, INC.

MAIN STREET STREETSCAPE
LEESBURG, FLORIDA

Concept B

12/19/11

BELLOMO HERBERT AND COMPANY, INC.

MAIN STREET STREETSCAPE
LEESBURG, FLORIDA

ENTRANCE RENDERING

12/19/11

DECORATIVE CONCRETE TO MATCH PHASE I

VISIBILITY TRIANGLE

CONCRETE PAVERS, TYP.

12TH STREET

TRAFFIC SIGNAL POLES TO MATCH PHASE I

DECORATIVE PLANTERS, TYP.

SIGN

25+00

26+00

MAIN STREET

27+00

GATEWAY FEATURE

PEDESTRIAN CROSSWALK

12TH STREET

BOLLARDS, TYP.

SITE FURNISHINGS

SIGN

GATEWAY FEATURE OPTION
BY SHAUGHNESSY HART

BELLOMO HERBERT AND COMPANY, INC.

MAIN STREET STREETSCAPE
LEESBURG, FLORIDA

12TH STREET FEATURE

12/19/11

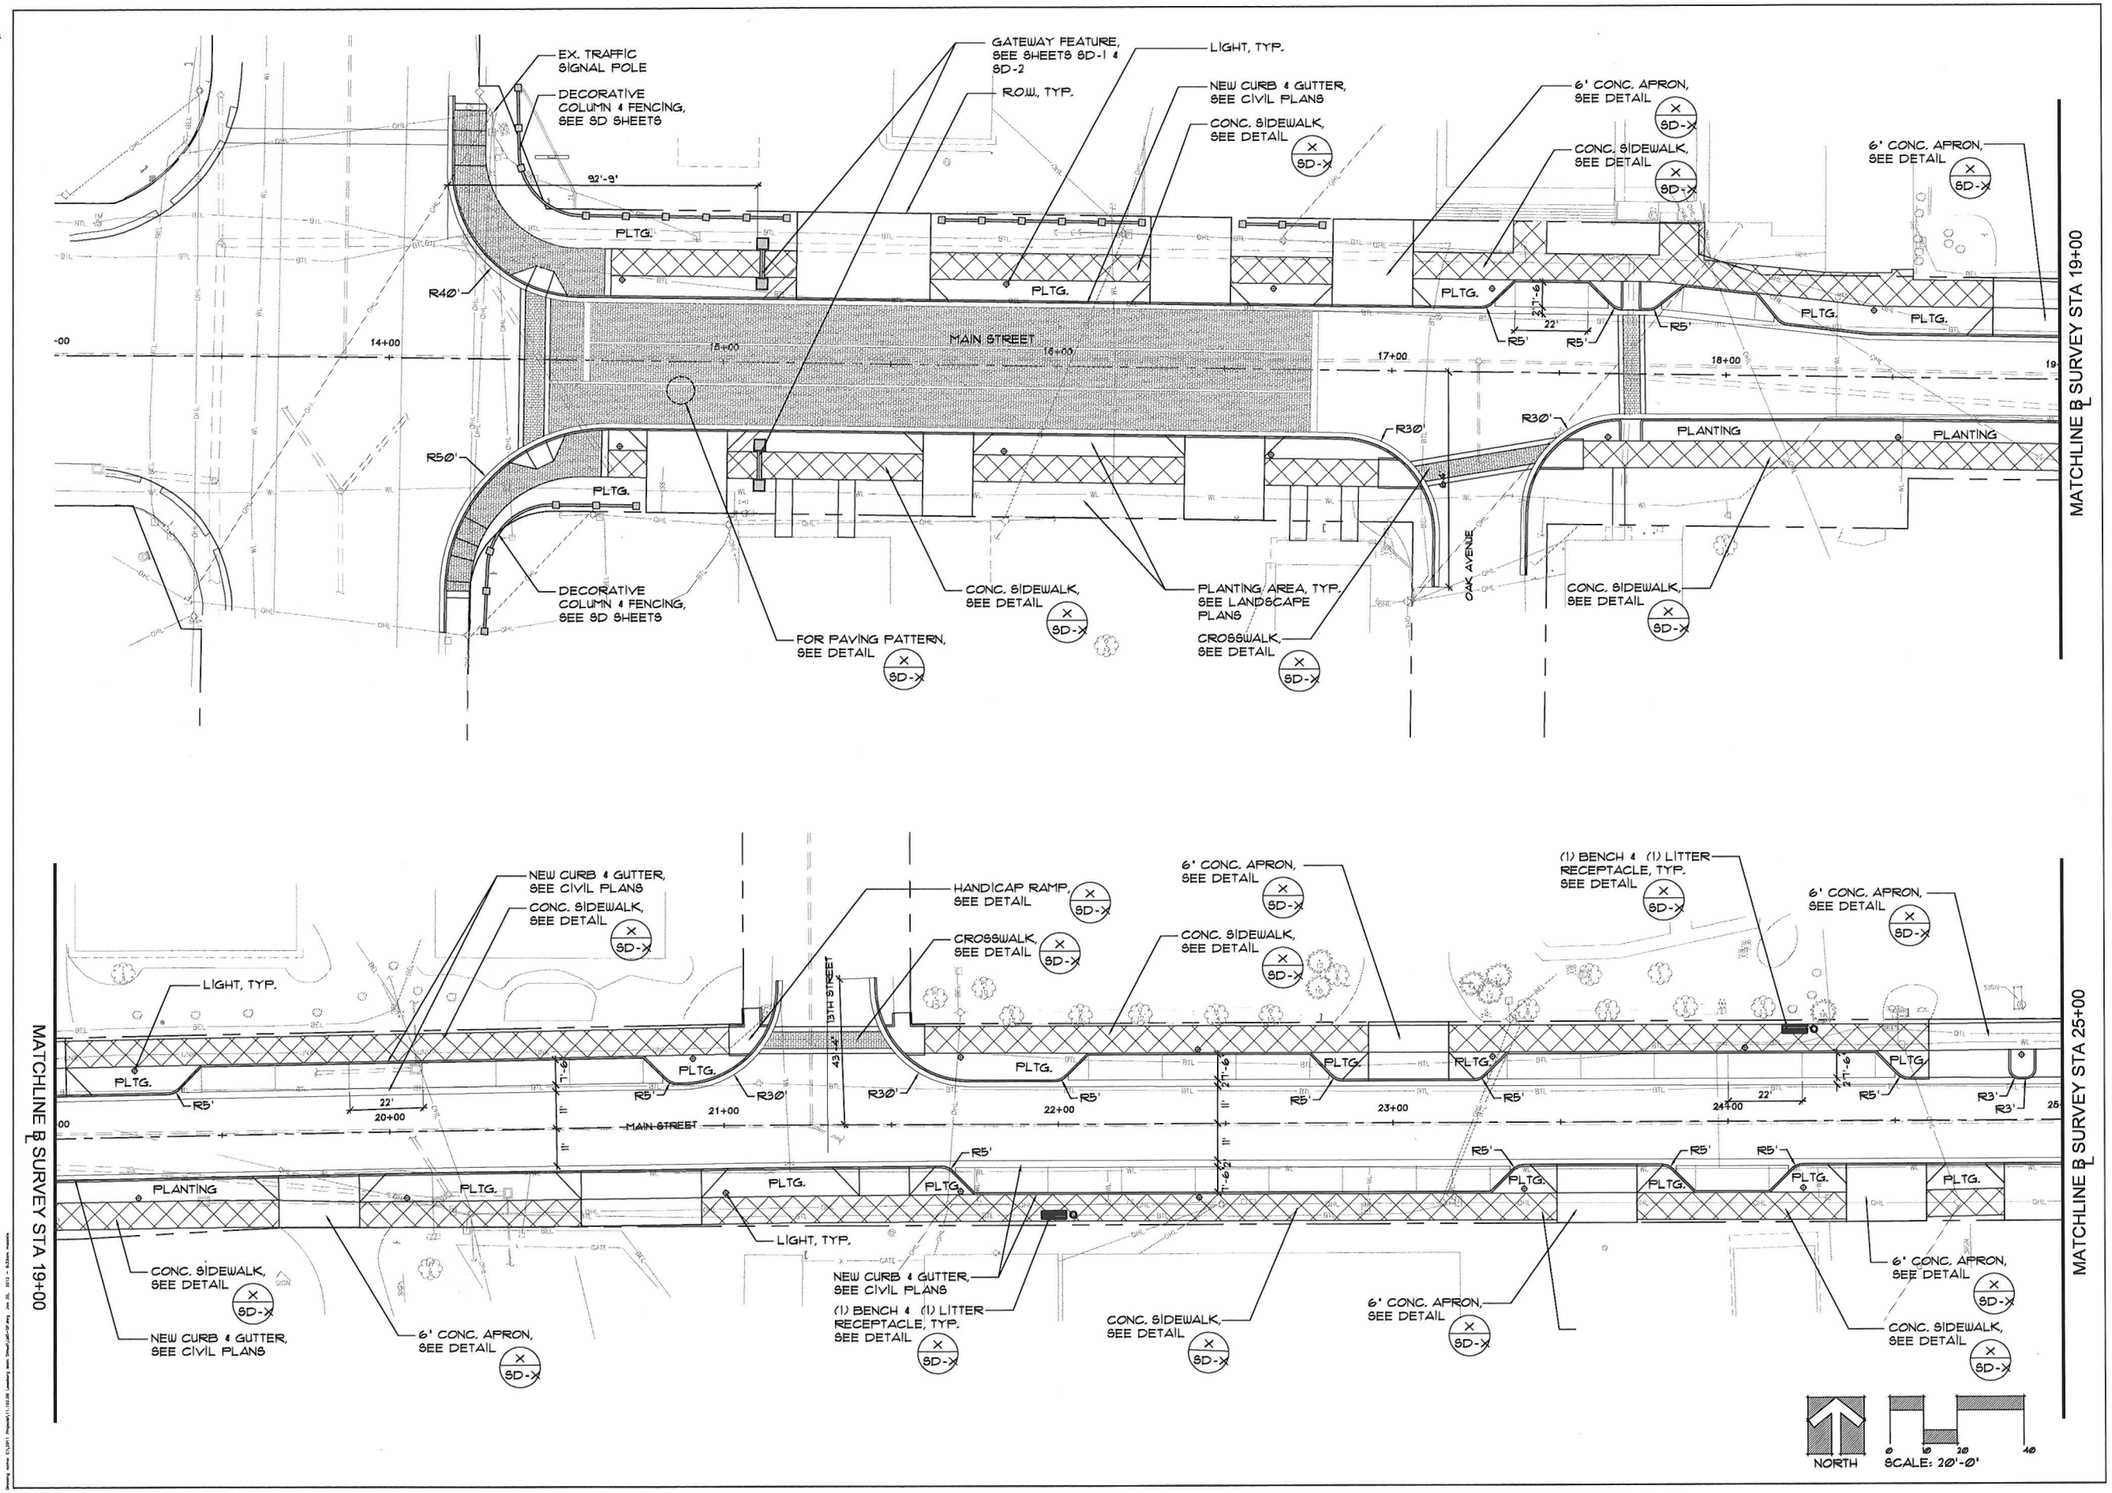

LANDSCAPE ARCHITECTS:

BELLOMO HERBERT AND COMPANY, INC.

833 Highland Avenue, Suite 201
Orlando, Florida 32803
tel 407 422 4845
fax 407 422 0699

MAIN STREET STREETSCAPE

LEESBURG, FLORIDA

SITE PLAN

CONSULTANT:

REVISIONS:

SCALE	1"=20'-0"
DATE	11/04/11
PROJECT #	11.102.00
DESIGNED	MH
CHECKED	FB
SEAL	

SHEET

SP-1

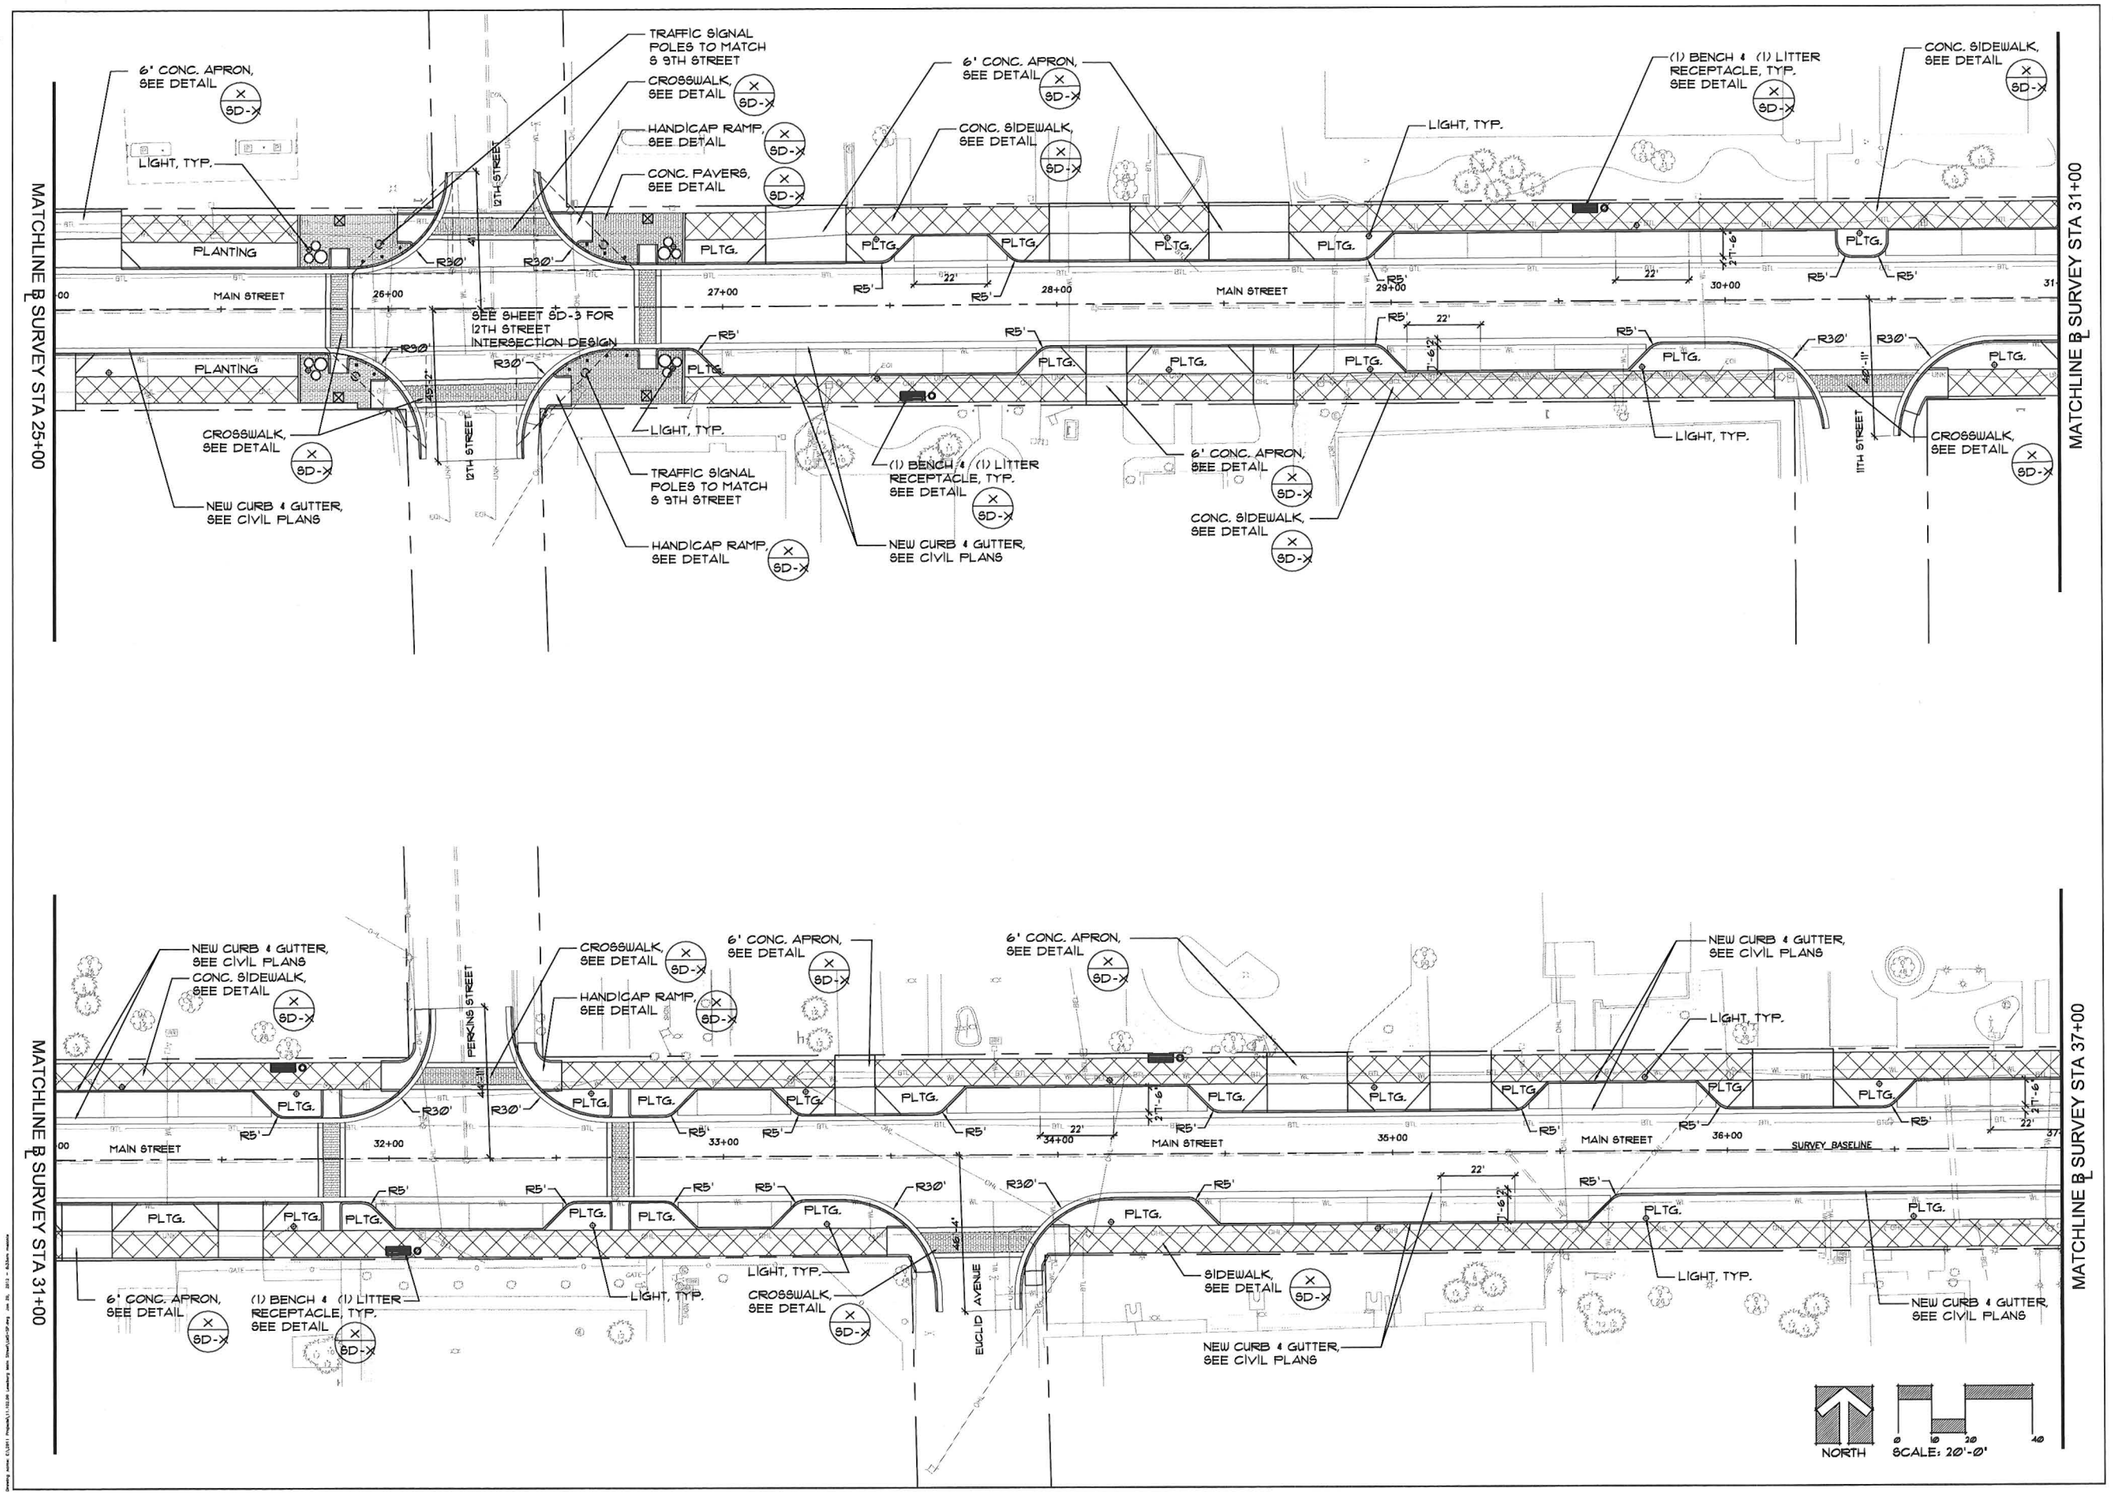

LANDSCAPE ARCHITECTS

BELLOMO HERBERT AND COMPANY, INC.

833 Highland Avenue, Suite 201
Orlando, Florida 32803
tel 407 422 4845
fax 407 422 0899

MAIN STREET STREETSCAPE

LEESBURG, FLORIDA

SITE PLAN

CONSULTANT:

REVISIONS:

SCALE	1"=20'-0"
DATE	11/04/11
PROJECT #	11.102.00
DESIGNED	MH
CHECKED	FB
SEAL	

SHEET

SP-2

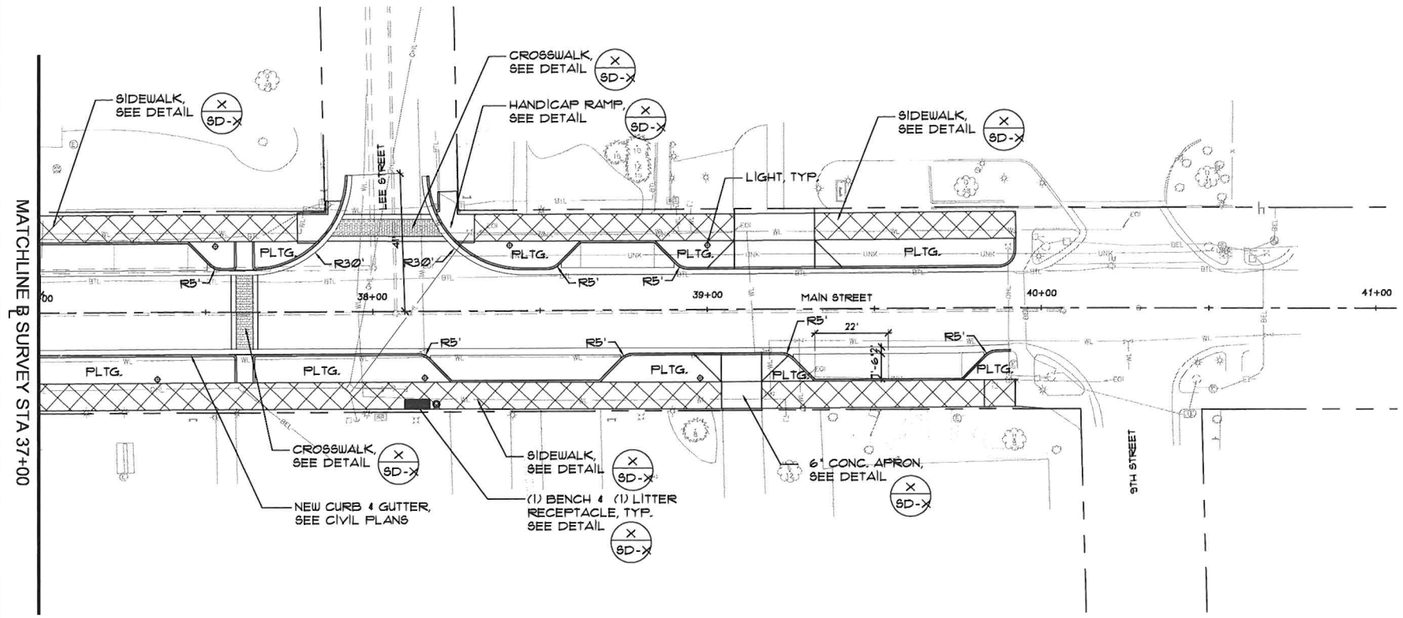

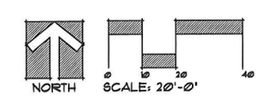

LANDSCAPE ARCHITECTS:

BELLOMO HERBERT AND COMPANY, INC.
833 Highland Avenue, Suite 201
Orlando, Florida 32803
tel 407 422 4845
fax 407 422 0699

MAIN STREET STREETSCAPE

LEESBURG, FLORIDA

SITE PLAN

CONSULTANT:

REVISIONS:

SCALE	1"=20'-0"
DATE	11/04/11
PROJECT #	11.102.00
DESIGNED	MH
CHECKED	FB
SEAL	

SHEET

SP-3