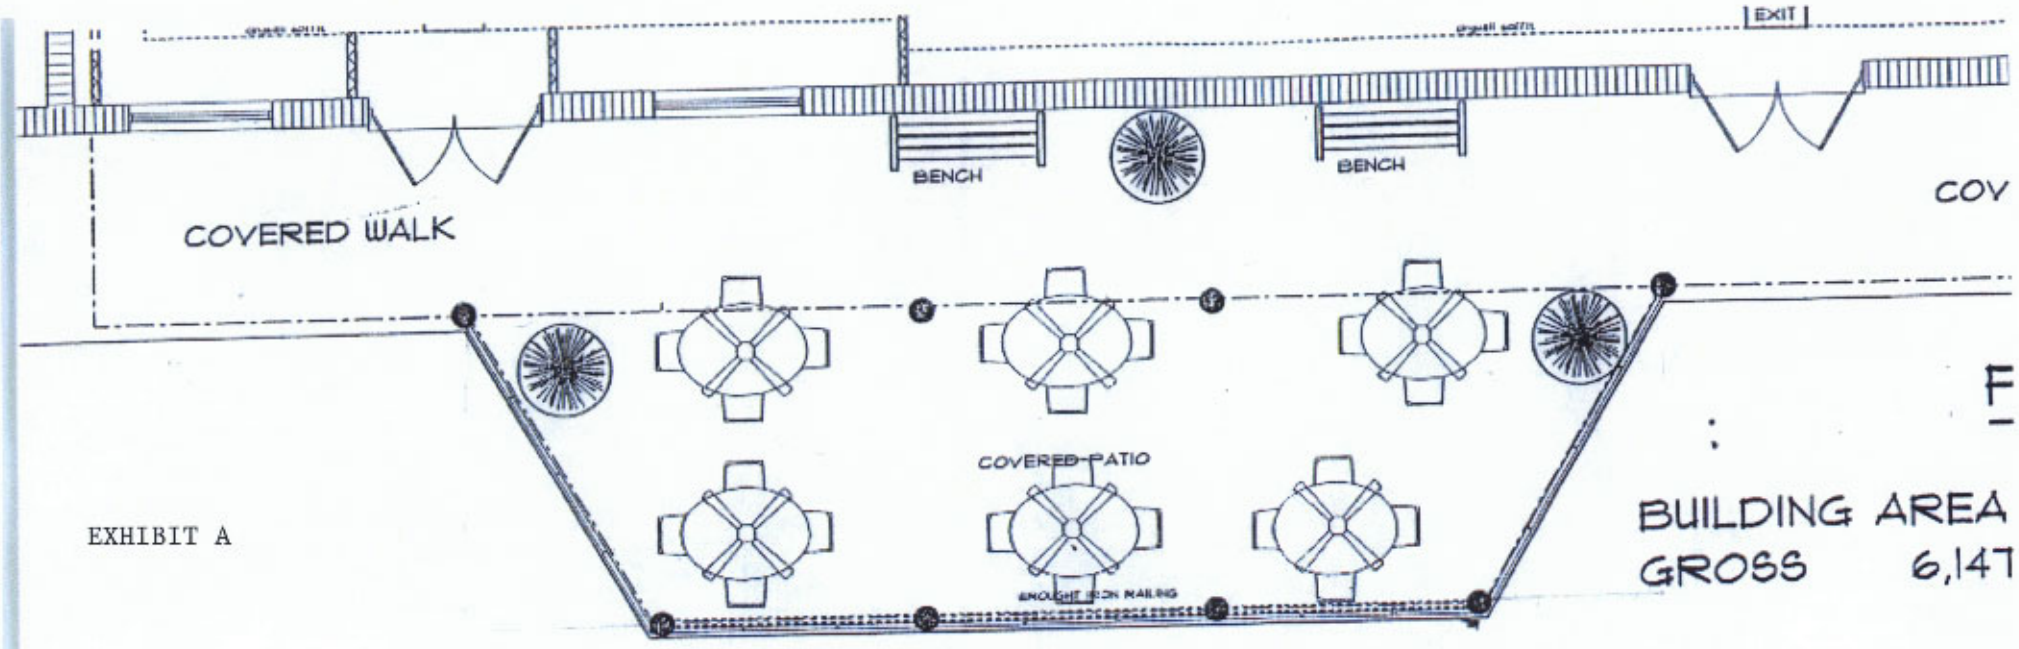

EXHIBIT A

OUTDOOR PATIO PLAN

3/16" = 1'-0"

(PATIO AREA = 252 sq.ft.)