G:\WE\JAY ALLEN SELF\ICE HOUSE.DWG, LAYOUT2, 9/1/2009 8:29:45 AM

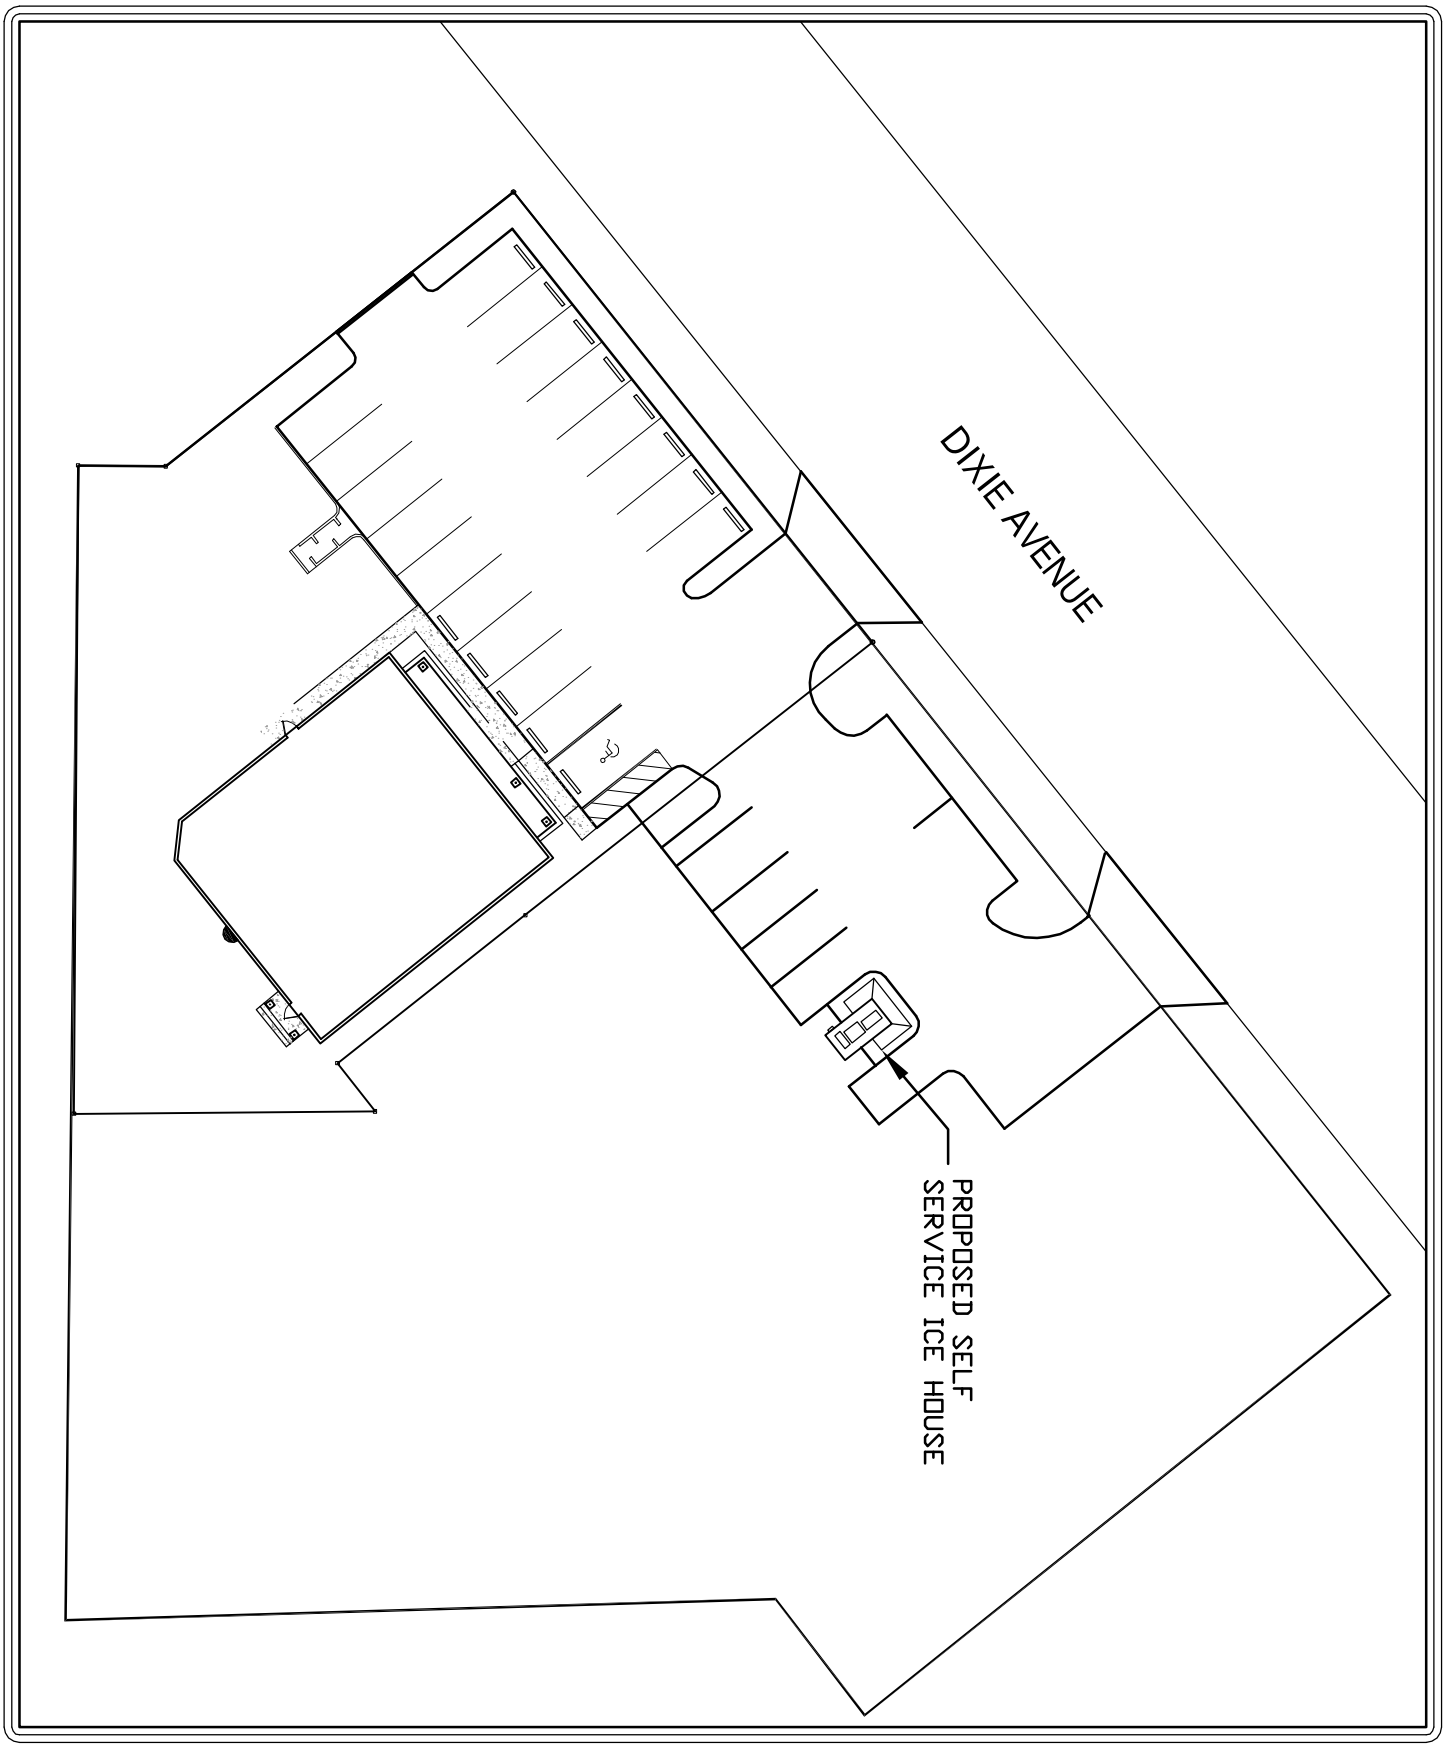

DRAWN	H.B.W.
DATE	JULY 2009
SCALE	1" = 40'
JOB NO.	
SHEET	1 OF 1

PRELIMINARY LAYOUT PLAN FOR:
DR. JAY ALLEN'S NEW PARKING LOT
AND SELF SERVICE ICE DISPENSER
1231 W. DIXIE AVE, LEESBURG, FL

WALLING ENGINEERING
CONSULTING ENGINEERING
SITEPLANS – PERMITTING
PLANNING
1950 LAUREL MANOR DRIVE, SUITE 120
THE VILLAGES, FLORIDA 32162
PHONE: (352) 787-1227
FAX: (352) 787-1408

REVISION	DATE

PDF created with pdfFactory Pro trial version www.pdffactory.com

DRAWN	H.B.W.
DATE	JULY 2009
SCALE	1" = 40'
JOB NO.	
SHEET	1 OF 1

PRELIMINARY LAYOUT PLAN FOR:
DR. JAY ALLEN'S NEW PARKING LOT
AND SELF SERVICE ICE DISPENSER
1231 W. DIXIE AVE, LEESBURG, FL

WALLING ENGINEERING
CONSULTING ENGINEERING
SITEPLANS – PERMITTING
PLANNING
1950 LAUREL MANOR DRIVE, SUITE 120
THE VILLAGES, FLORIDA 32162
PHONE: (352) 787-1227
FAX: (352) 787-1408

REVISION	DATE

PDF created with pdfFactory Pro trial version www.pdffactory.com