EXHIBIT

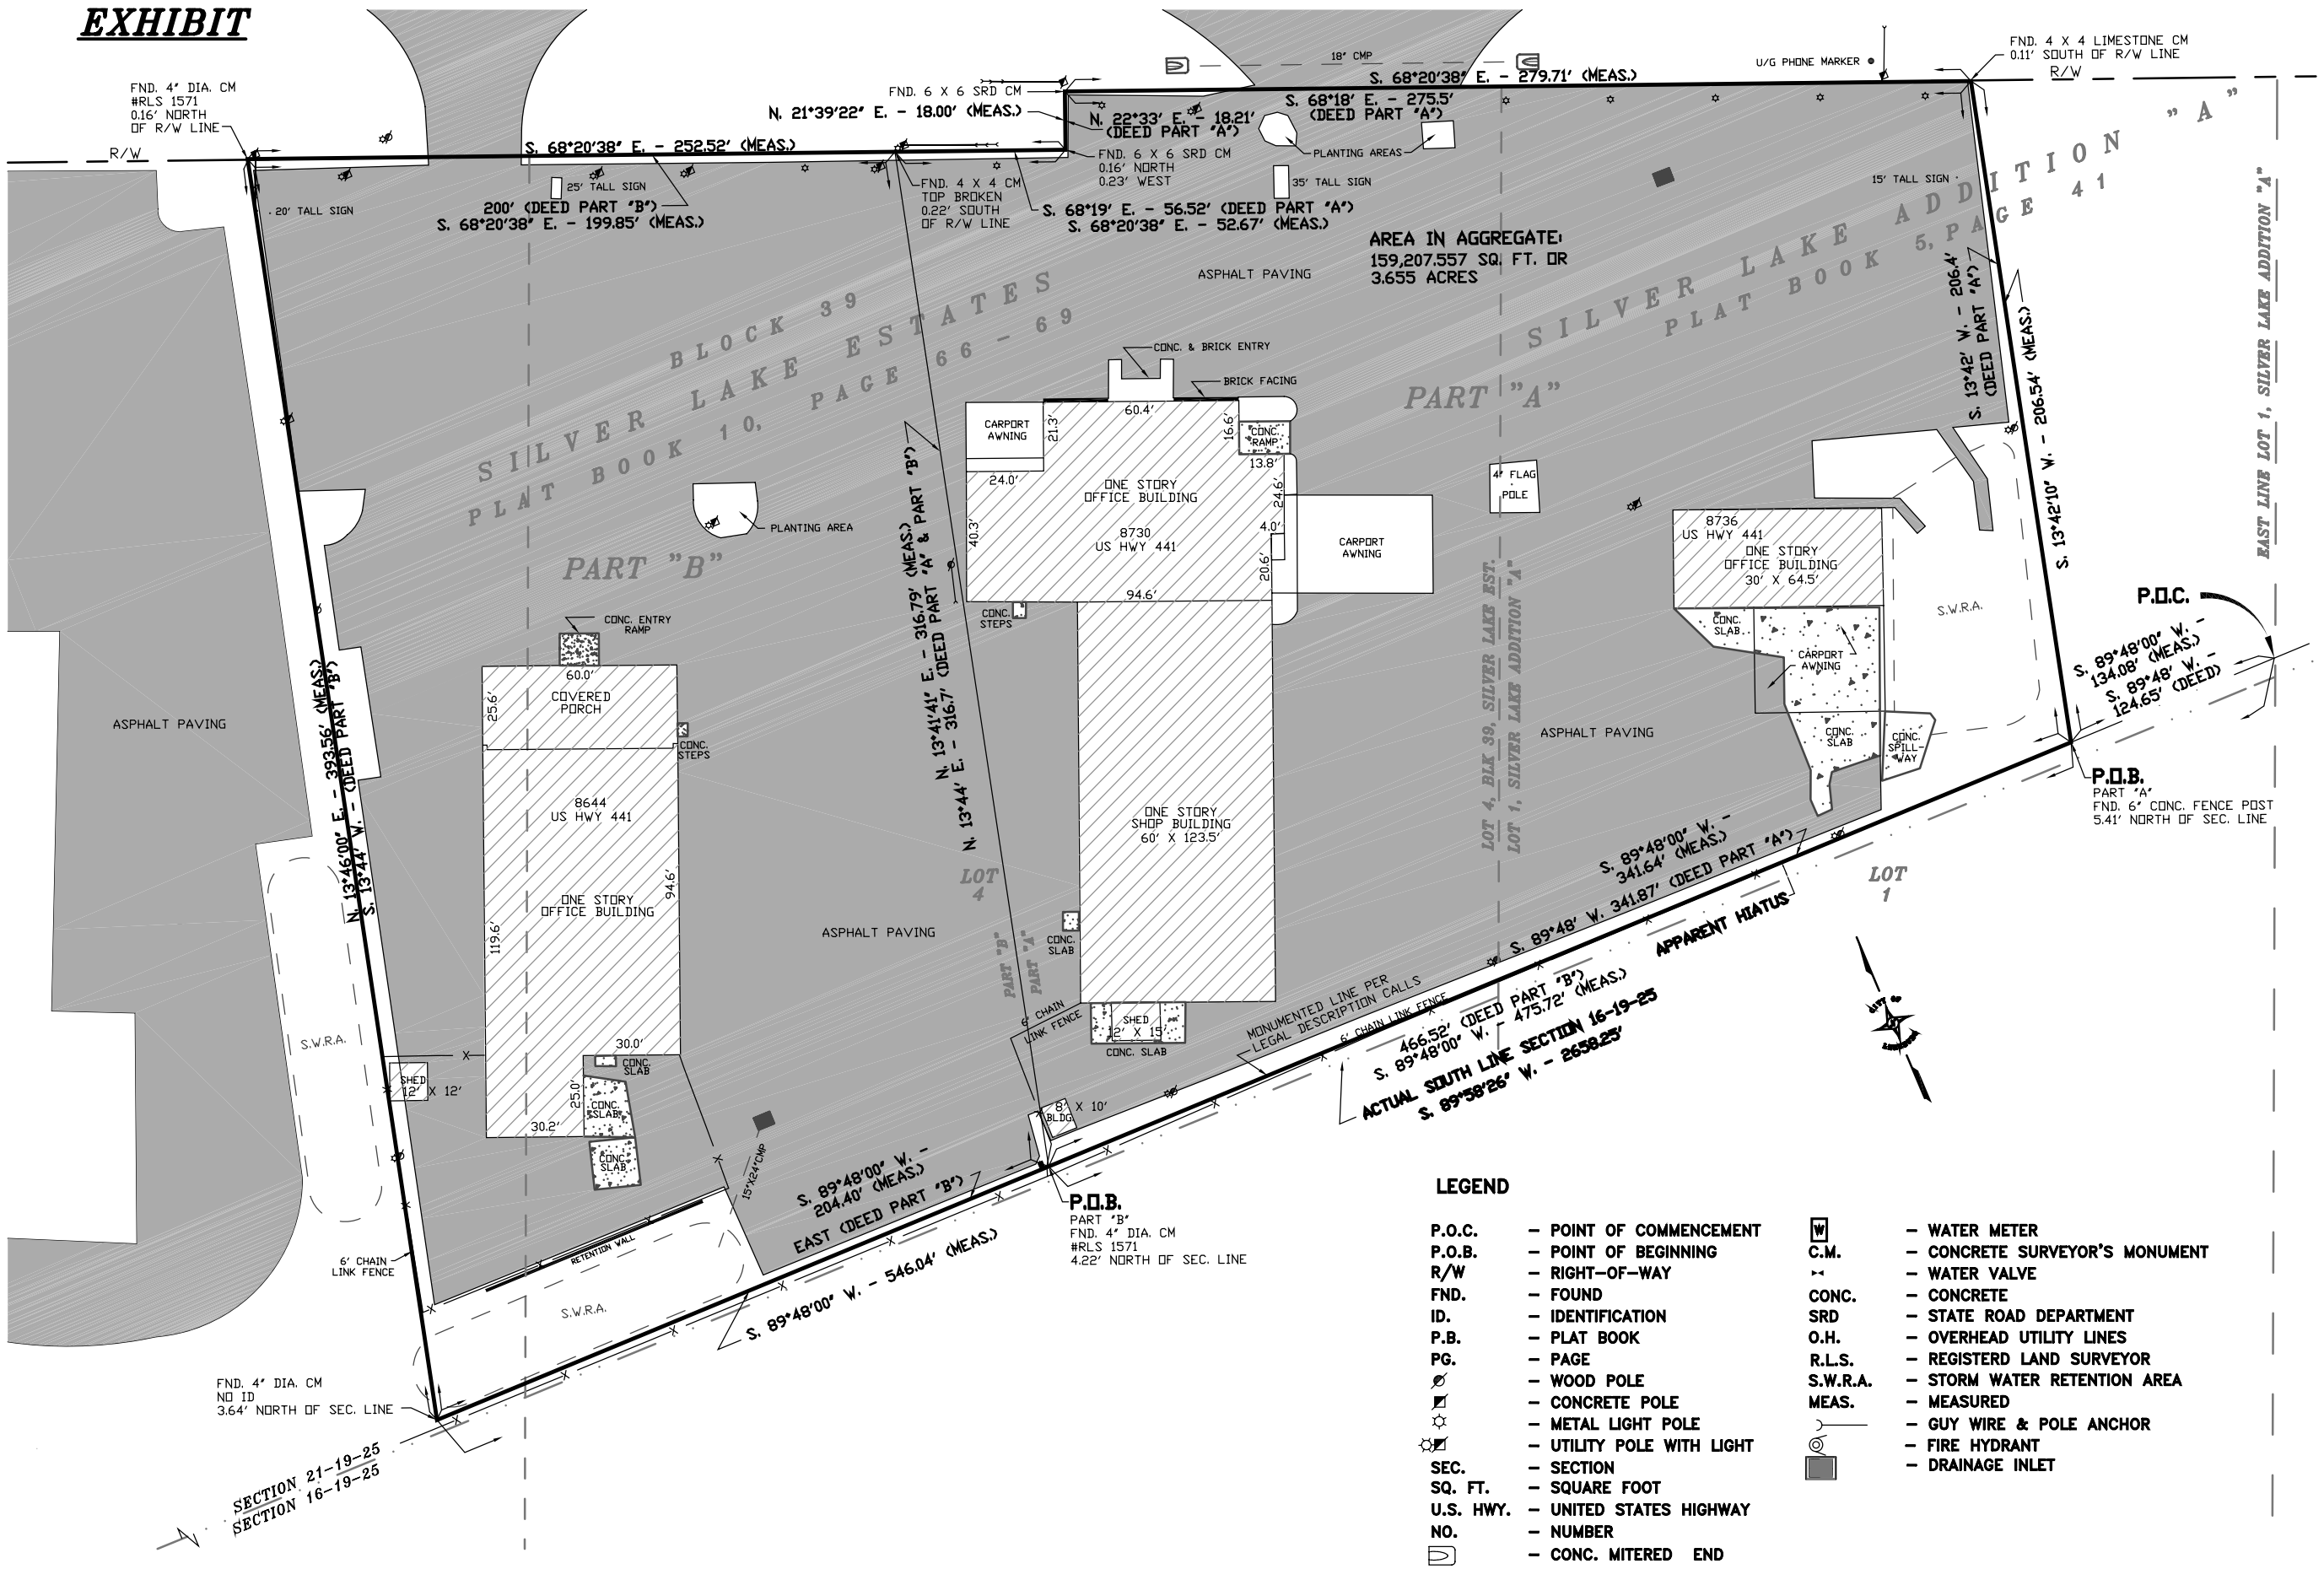

LEGEND

P.O.C.	– POINT OF COMMENCEMENT	W	– WATER METER
P.O.B.	– POINT OF BEGINNING	C.M.	– CONCRETE SURVEYOR'S MONUMENT
R/W	– RIGHT-OF-WAY		– WATER VALVE
FND.	– FOUND	CONC.	– CONCRETE
ID.	– IDENTIFICATION	SRD	– STATE ROAD DEPARTMENT
P.B.	– PLAT BOOK	O.H.	– OVERHEAD UTILITY LINES
PG.	– PAGE	R.L.S.	– REGISTERD LAND SURVEYOR
	– WOOD POLE	S.W.R.A.	– STORM WATER RETENTION AREA
	– CONCRETE POLE	MEAS.	– MEASURED
	– METAL LIGHT POLE		– GUY WIRE & POLE ANCHOR
	– UTILITY POLE WITH LIGHT		– FIRE HYDRANT
SEC.	– SECTION		– DRAINAGE INLET
SQ. FT.	– SQUARE FOOT		
U.S. HWY.	– UNITED STATES HIGHWAY		
NO.	– NUMBER		
	– CONC. MITERED END		

CITY OF LEESBURG
ENGINEERING DEPARTMENT
206 CANAL STREET
LEESBURG, FLORIDA 34748
PHONE (352) 728-9750
FAX (352) 728-9755

LEESBURG
The Lakefront City

SECTION NUMBER
21-19-25

SKETCH OF LEASE PROPERTY AT LEESBURG REGIONAL AIRPORT

DATE: 1/16/02
DRAWN BY: S.W.P.
CHECKED BY: D.D.F.
APPROVED BY: D.H.K.
SCALE: 1" = 50'
FILE NO.: AP01009B

SHEET NUMBER
1
OF
1