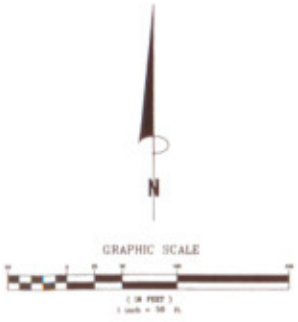

CONDOMINIUM PARKING

PROVIDED
INSIDE STRUCTURE = 240 SPACES
OUTSIDE STRUCTURE = 148 SPACES
388 SPACES TOTAL

REQUIRED
189 UNITS x 2 PARKING SPACES/UNIT
378 SPACES TOTAL

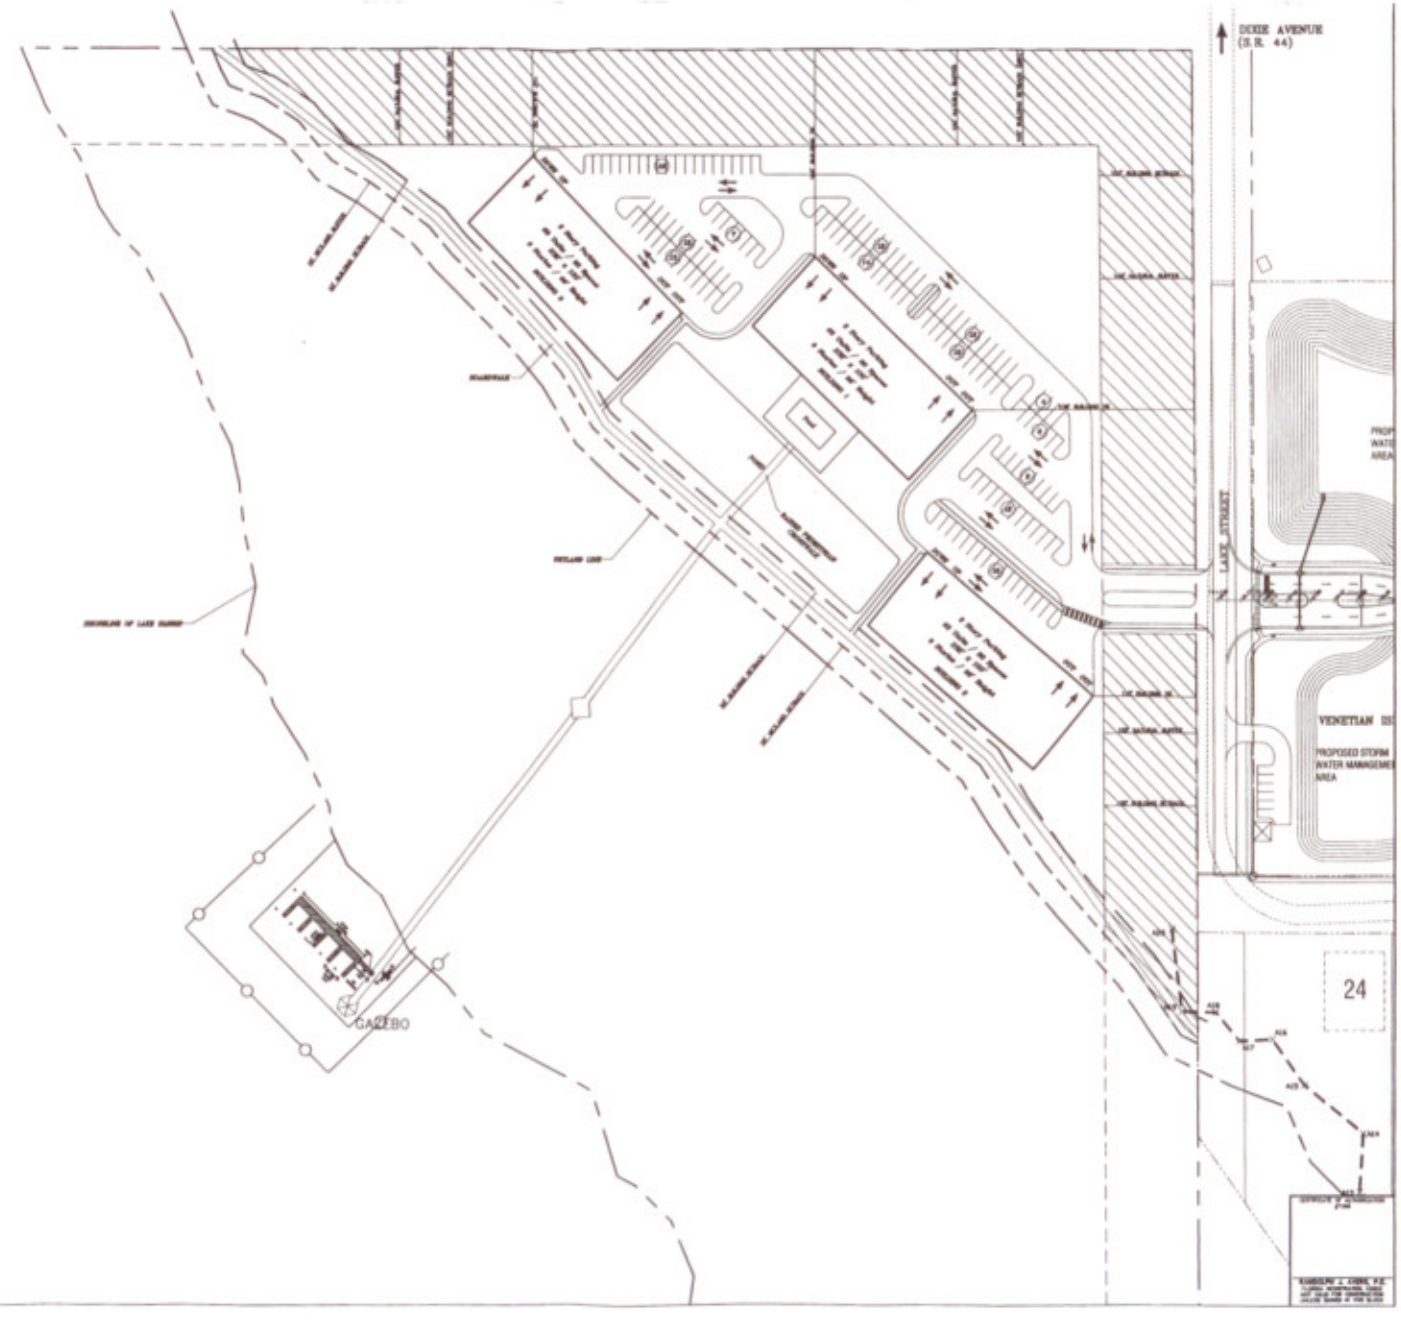

KCG
KELLY, COLLINS & GENTRY, INC.

PREPARED FOR:
LEESBURG DEVELOPMENT LLC.

THE GRANDE AT LAKE HARRIS CONDOMINIUMS

CONCEPTUAL MASTER DEVELOPMENT PLAN

SHEET
P-1