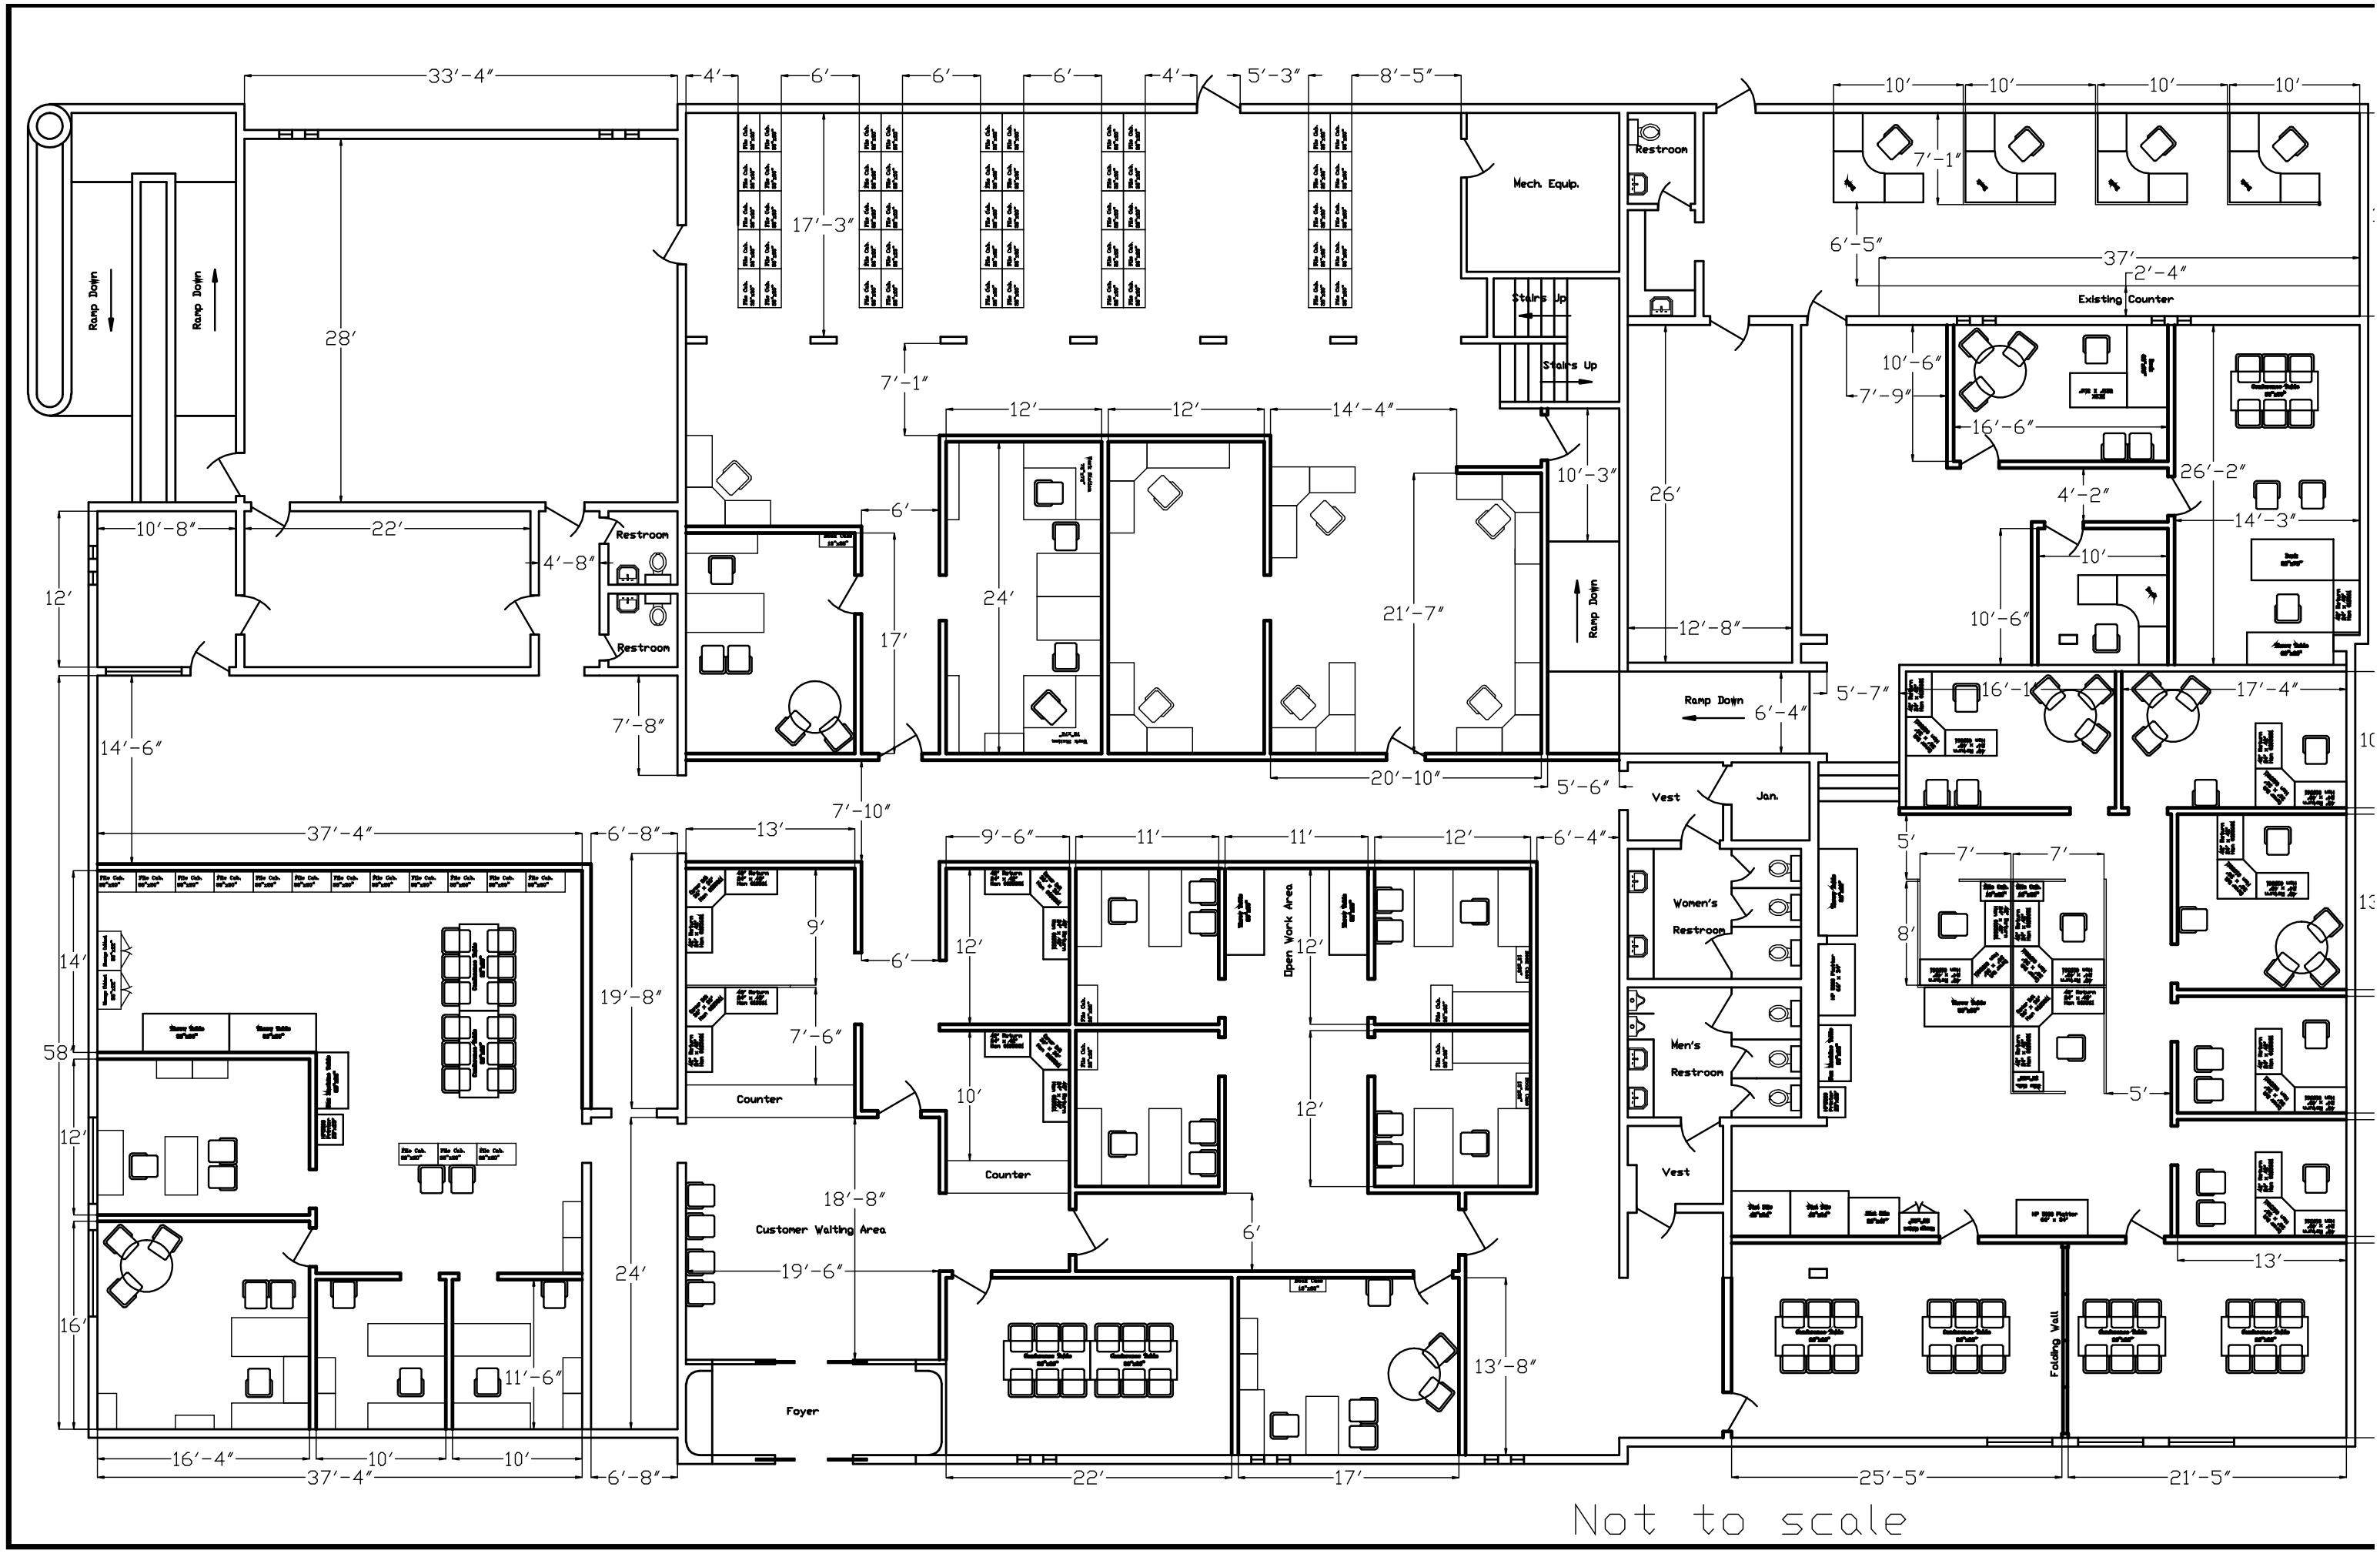
Ramp Down
Ramp Down
Mech. Equip.
Restroom
Stairs Up
Stairs Up
Existing Counter
Restroom
Restroom
Ramp Down
Ramp Down
Vest
Jan.
Women's Restroom
Men's Restroom
Vest
Open Work Area
Counter
Counter
Customer Waiting Area
Foyer
Folding Wall
Not to scale