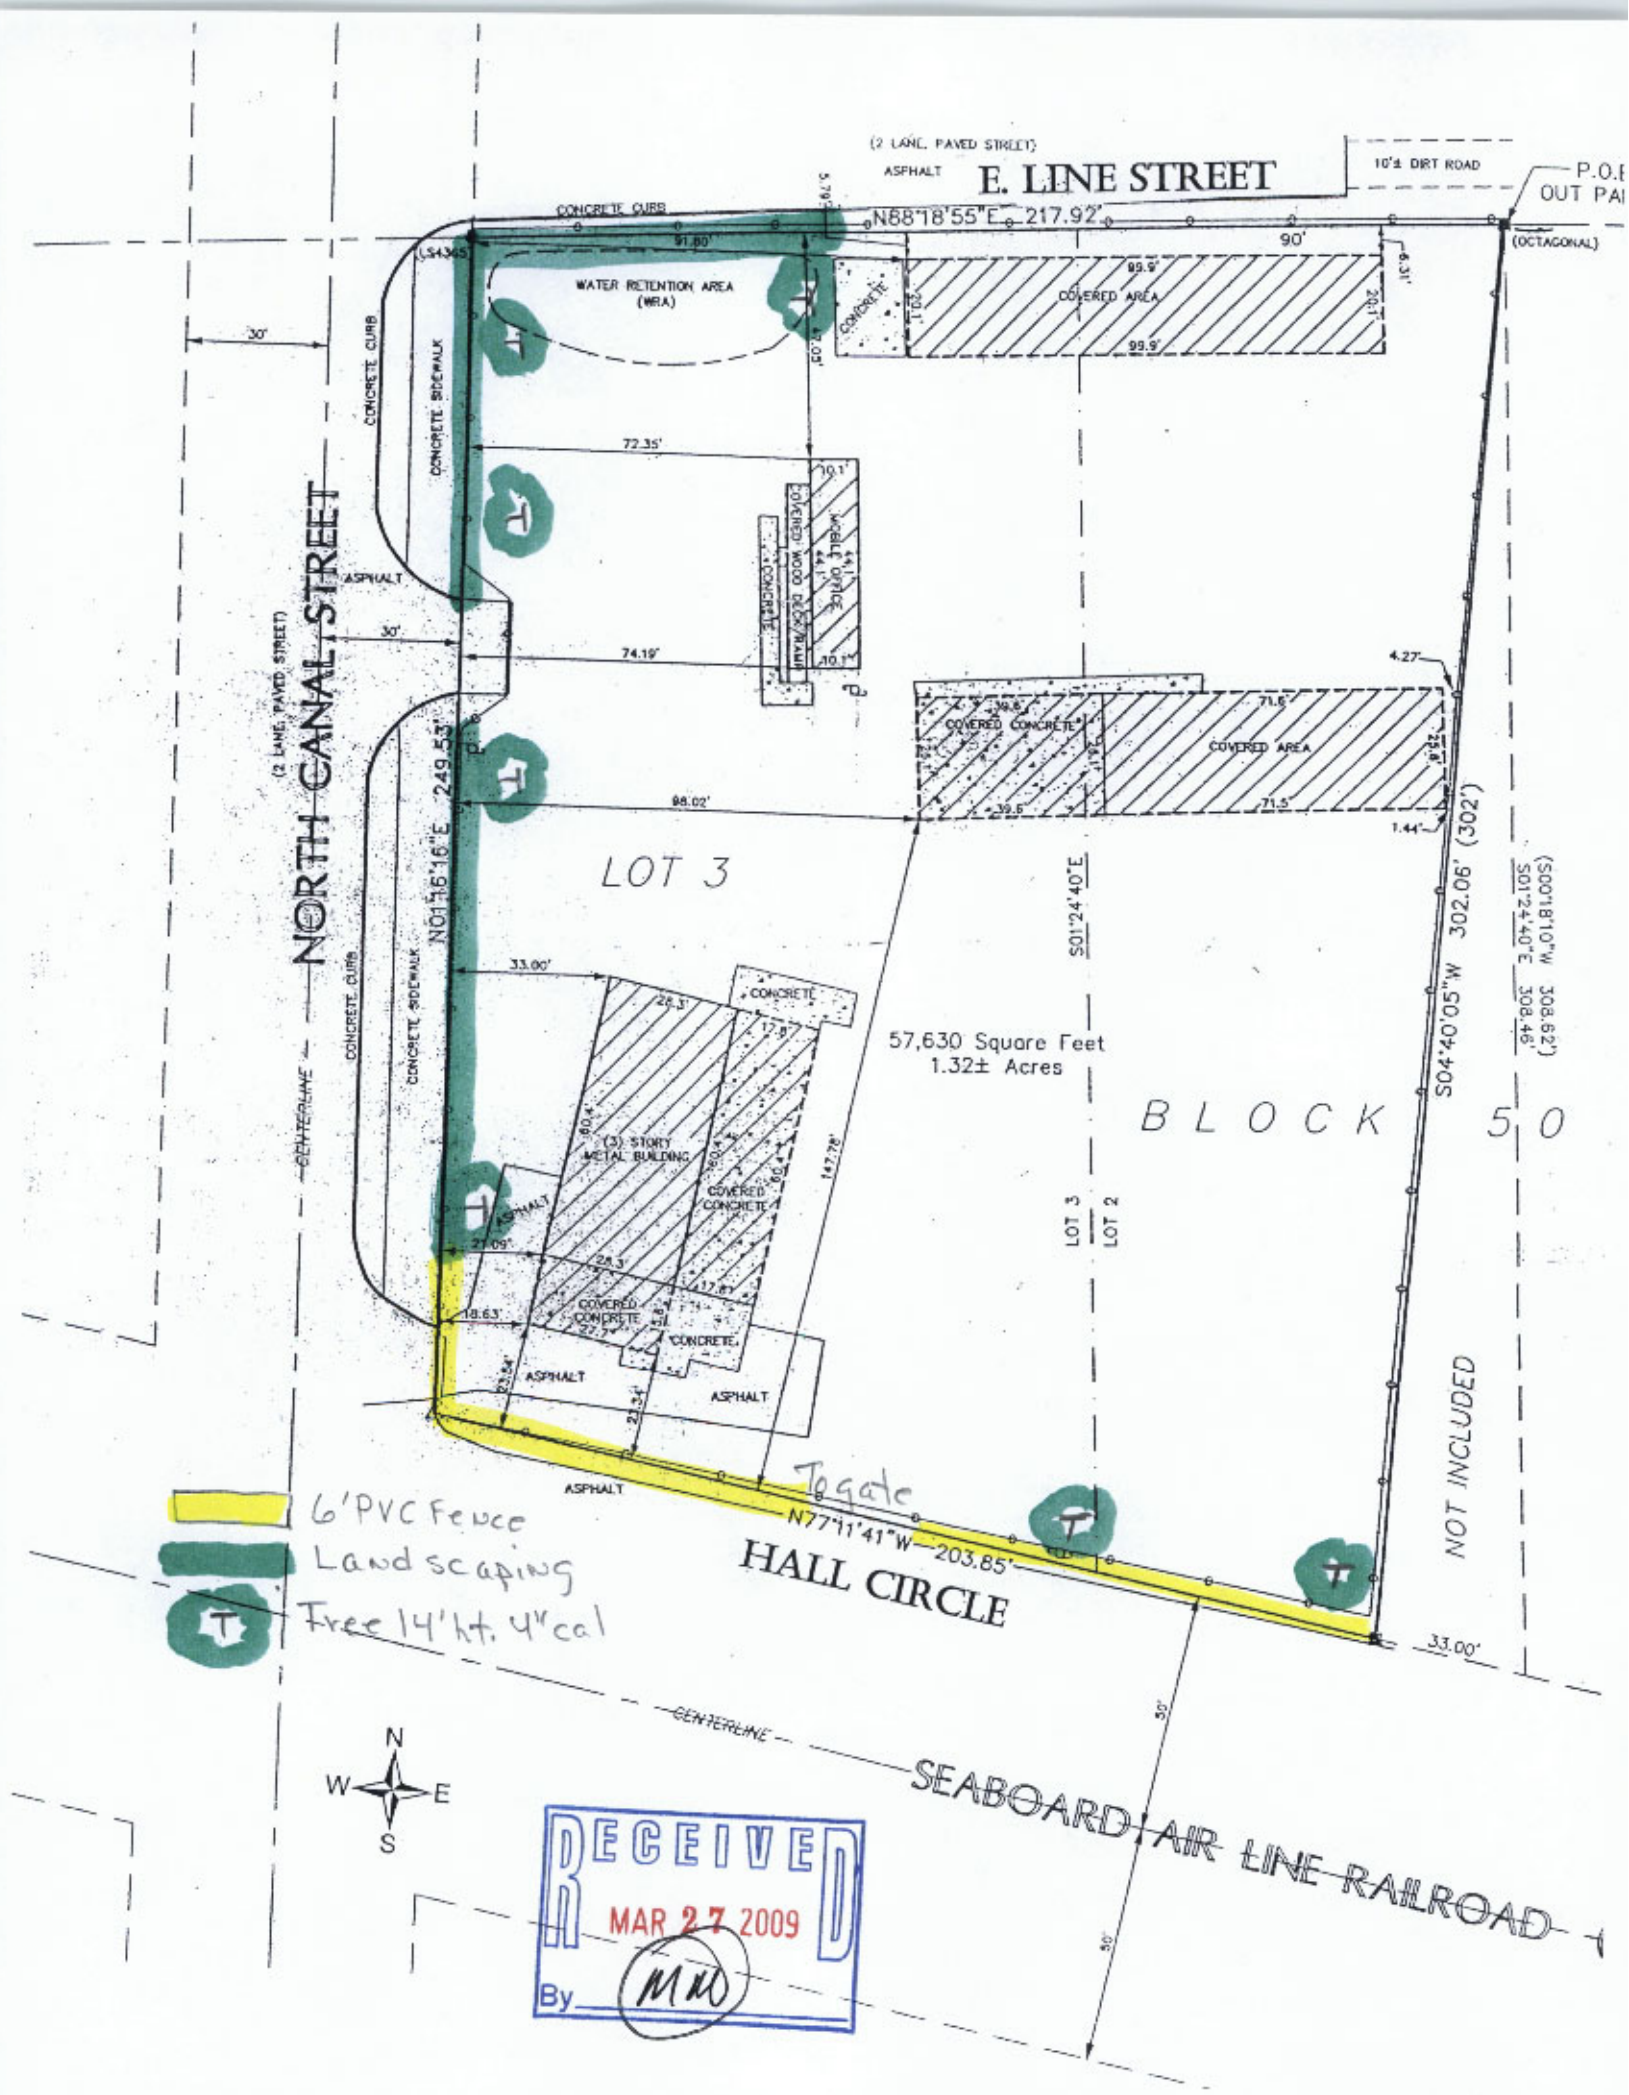
(2 LANE, PAVED STREET)
ASPHALT
E. LINE STREET
10'± DIRT ROAD
P.O.B.
OUT PAR
CONCRETE CURB
N88°18'55"E 217.92'
90'
(OCTAGONAL)
WATER RETENTION AREA (WRA)
COVERED AREA
CONCRETE
30'
CONCRETE CURB
CONCRETE SIDEWALK
72.35'
COVERED WOOD DECK/WALKWAY
MOBILE OFFICE
ASPHALT
74.19'
4.27'
COVERED CONCRETE
COVERED AREA
98.02'
1.44'
NORTH CANAL STREET
(2 LANE, PAVED STREET)
N01°16'16"E 249.53'
LOT 3
S01°24'40"E
S04°40'05"W 302.06' (302')
(S00°18'10"W 308.62')
S01°24'40"E 308.46'
33.00'
CONCRETE
57,630 Square Feet
1.32± Acres
BLOCK 50
(3) STORY METAL BUILDING
COVERED CONCRETE
147.78'
LOT 3
LOT 2
CENTERLINE
ASPHALT
21.09'
18.63'
COVERED CONCRETE
CONCRETE
ASPHALT
ASPHALT
ASPHALT
Tegate
N77°11'41"W 203.85'
HALL CIRCLE
NOT INCLUDED
33.00'
CENTERLINE
SEABOARD AIR LINE RAILROAD
N
W
E
S
6' PVC Fence
Landscaping
Tree 14' ht. 4" cal
RECEIVED
MAR 27 2009
By MM