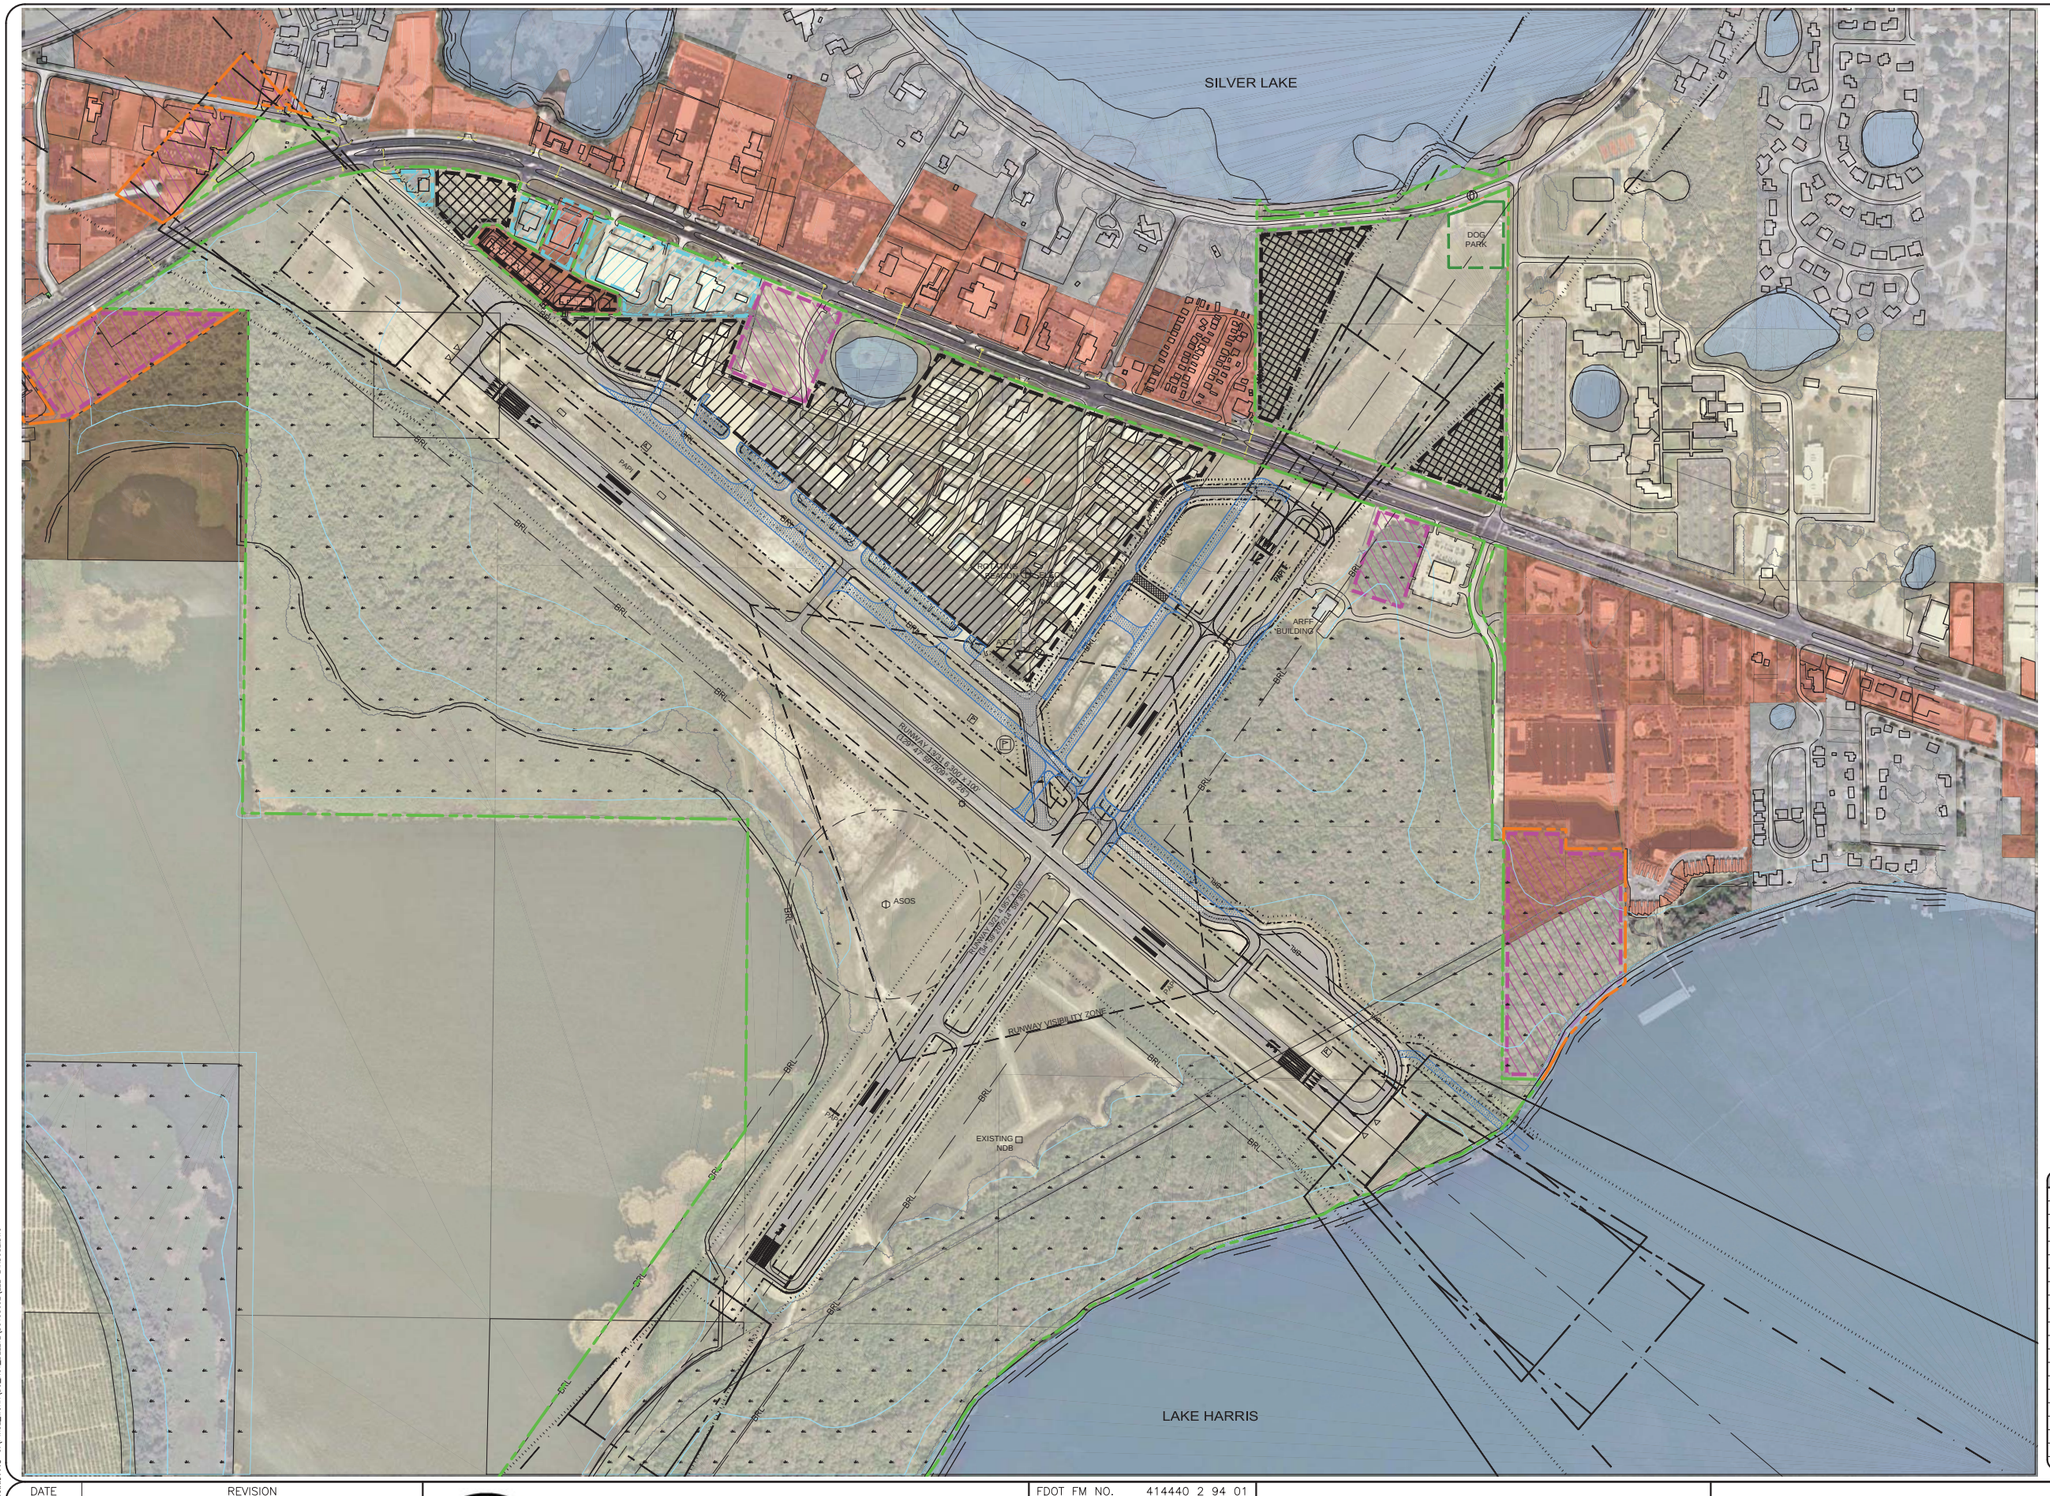

LAND USE LEGEND

LAND USE DESIGNATION:

- FRESHWATER FORESTED/SHRUB WETLAND
- WATER
- PUBLIC
- RESIDENTIAL
- COMMERCIAL
- INDUSTRIAL
- AGRICULTURE

ON-AIRPORT LAND USE:

- FUTURE ACQUISITION
- EXISTING AERONAUTICAL
- EXISTING NON-AERONAUTICAL
- FUTURE AERONAUTICAL
- FUTURE NON-AERONAUTICAL

MAGNETIC NORTH
TRUE NORTH

MAGNETIC DECLINATION: 5° 41'W (5/2013)
ANNUAL RATE OF CHANGE: 5.6' W/ YEAR
EPOCH YEAR 2010

0 200 400 800
SCALE: 1"= 400'

EXISTING	LEGEND	FUTURE
	AIRPORT PROPERTY LINE	
	PAVEMENT	
	BUILDINGS	
	AVIGATION EASEMENT	
	AUTOMATED SURFACE OBSERVING SYSTEM (ASOS)	
	4-LIGHT PRECISION APPROACH PATH INDICATOR (PAPI)	
	2-LIGHT PRECISION APPROACH PATH INDICATOR (PAPI)	
	ROTATING BEACON	
	RUNWAY END IDENTIFIER LIGHTS (REIL)	
	LIGHTED WIND CONE AND SEGMENTED CIRCLE/WIND CONE	
	AIRPORT REFERENCE POINT (ARP)	
	APPROACH SURFACE	
	BUILDING RESTRICTION LINE (BRL) FOR 30' BLDG.	
	FAR PART 77 SURFACE	
	RUNWAY/TAXIWAY OBJECT FREE AREA (ROFA/TOFA)	
	OBSTACLE FREE ZONE (OFZ)	
	RUNWAY PROTECTION ZONE (RPZ)	
	RUNWAY/TAXIWAY SAFETY AREA (RSA/TSA)	
	40:1 DEPARTURE SURFACE	
	RUNWAY VISIBILITY ZONE	
	PAVEMENT REMOVAL	

DATE	REVISION

LEESBURG INTERNATIONAL AIRPORT
LEESBURG, FLORIDA
INTERIM AIRPORT LAYOUT PLAN UPDATE

FDOT FM NO.	414440 2 94 01	
HANSON PROJECT NO.	12A0179	
SCALE	1" = 400'	
DATE	JULY 17, 2013	
LAYOUT	JLB	05/02/13
DRAWN	JLB	05/02/13
REVIEWED	TSH	06/2013

HANSON

©Copyright Hanson Professional Services Inc. 2013

DRAFT
LAND USE DRAWING
DRAFT

4

4 of 4

JUL 30, 2013 3:24 PM HARRIS1115 C:\PWSE_WORK\JDG_NOT_DELETE\J0139302\LEE-LANDUSE.DWG