ABBREVIATIONS

R	- RADIUS LENGTH
Δ	- DELTA ANGLE
A	- ARC LENGTH
T	- TANGENT LENGTH
C	- CHORD LENGTH
CB	- CHORD BEARING
P.O.C.	- POINT OF COMMENCEMENT
P.O.B.	- POINT OF BEGINNING
R/W	- RIGHT-OF-WAY
US. HWY.	- UNITED STATES HIGHWAY
SR.	- STATE ROAD
P.B.	- PLAT BOOK
INC.	- INCORPORATED
D.U.E.	- DRAINAGE / UTILITY EASEMENT
SQ. FT.	- SQUARE FEET
C/L	- CENTERLINE

EXHIBIT "A"

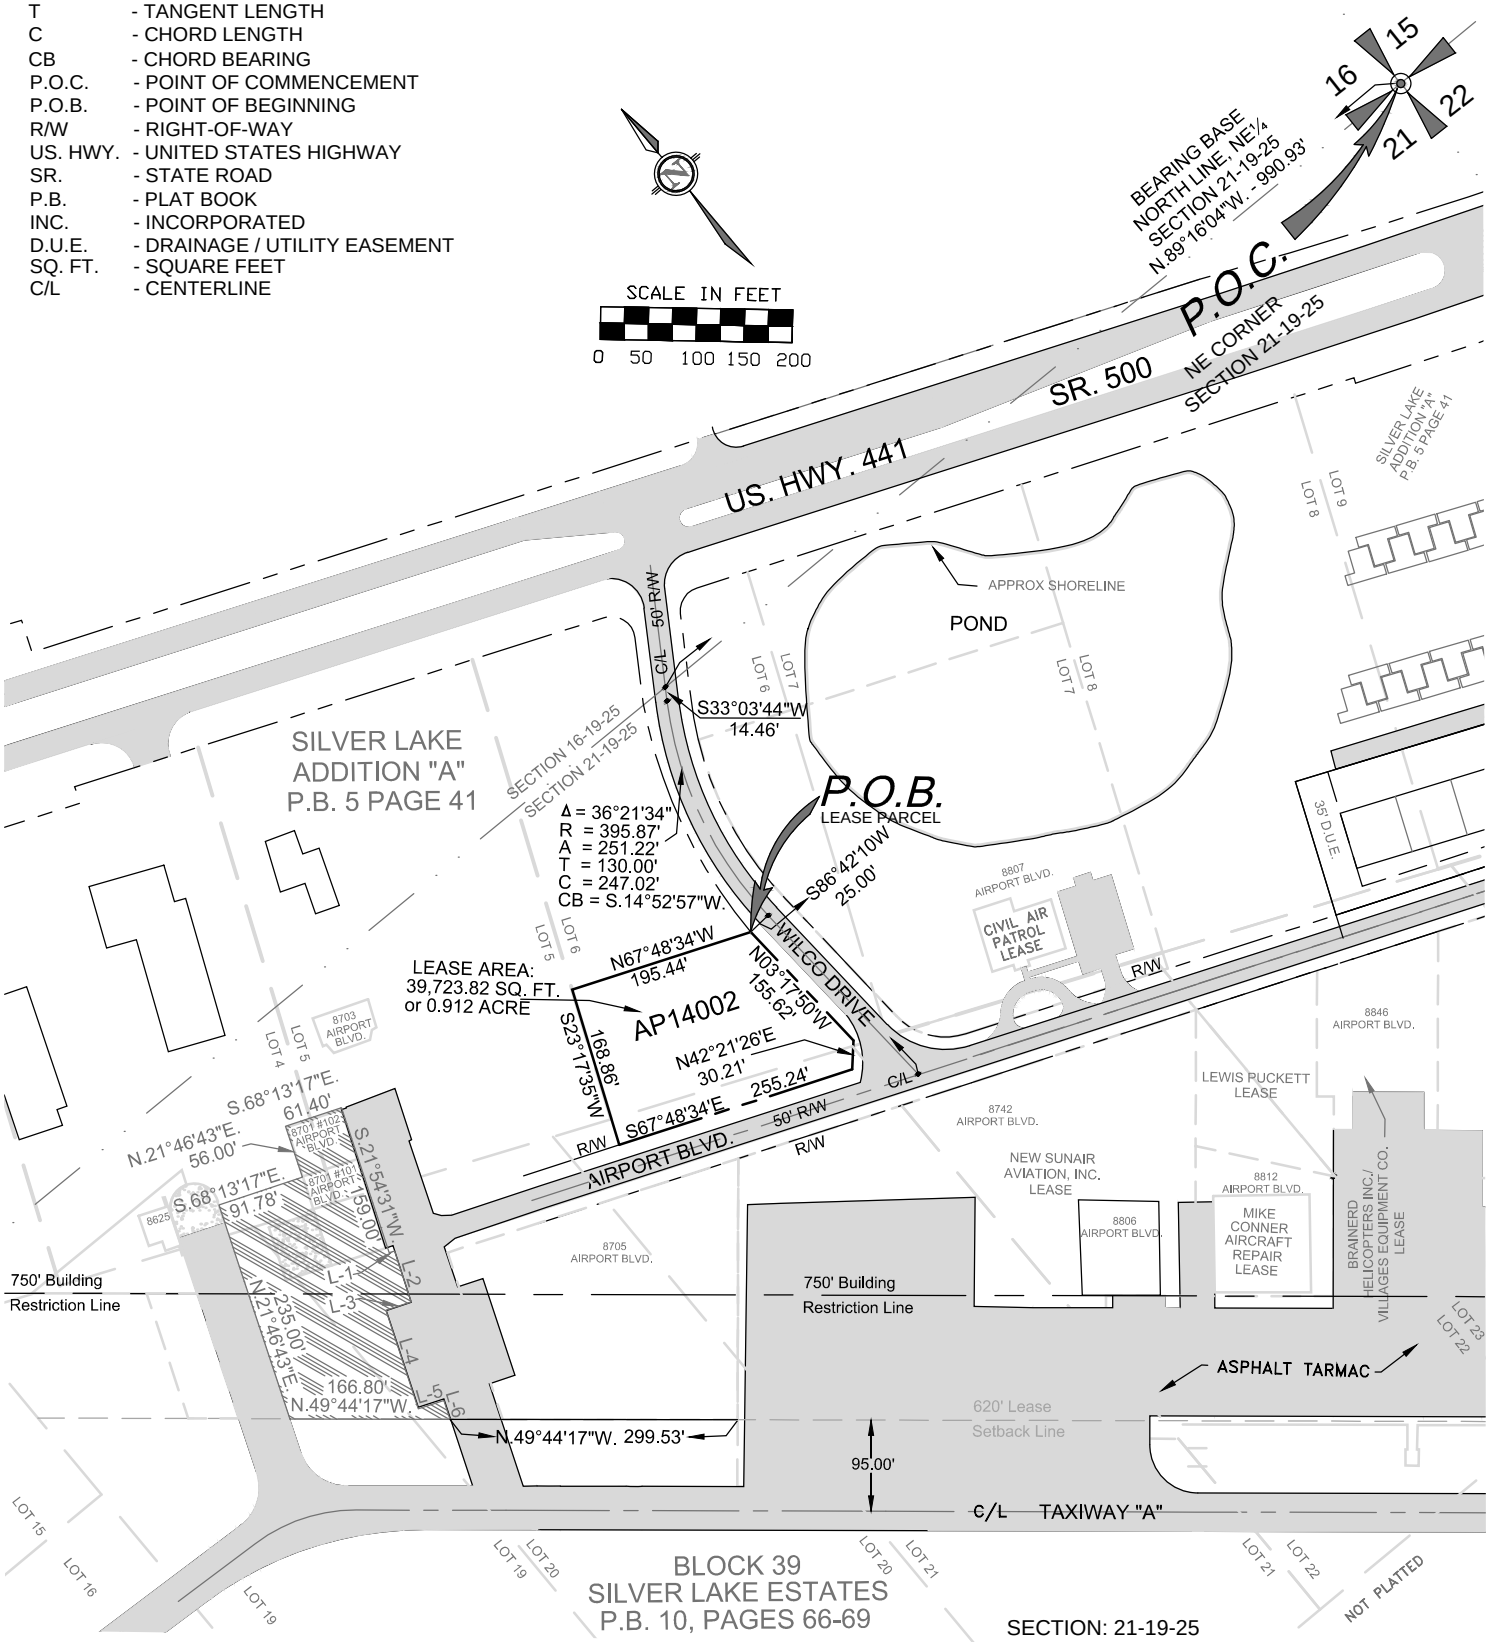

CITY OF LEESBURG
PUBLIC WORKS DEPT.
ENGINEERING DIVISION
550 S. 14th ST. - P.O. BOX 490630
LEESBURG, FLORIDA 34749
PHONE (352) 728-9755
FAX (352) 728-9879

SKETCH OF DESCRIPTION

LEASE PROPERTY
SUNAIR AVIATION, INC.
LEESBURG INTERNATIONAL AIRPORT

DATE:	04/02/2014
DRAWN:	ACP
CHECKED:	ACP
APPROVED:	LT
SCALE:	1" = 200'
FILE NO.:	AP14002

SHEET NUMBER 2 OF 2