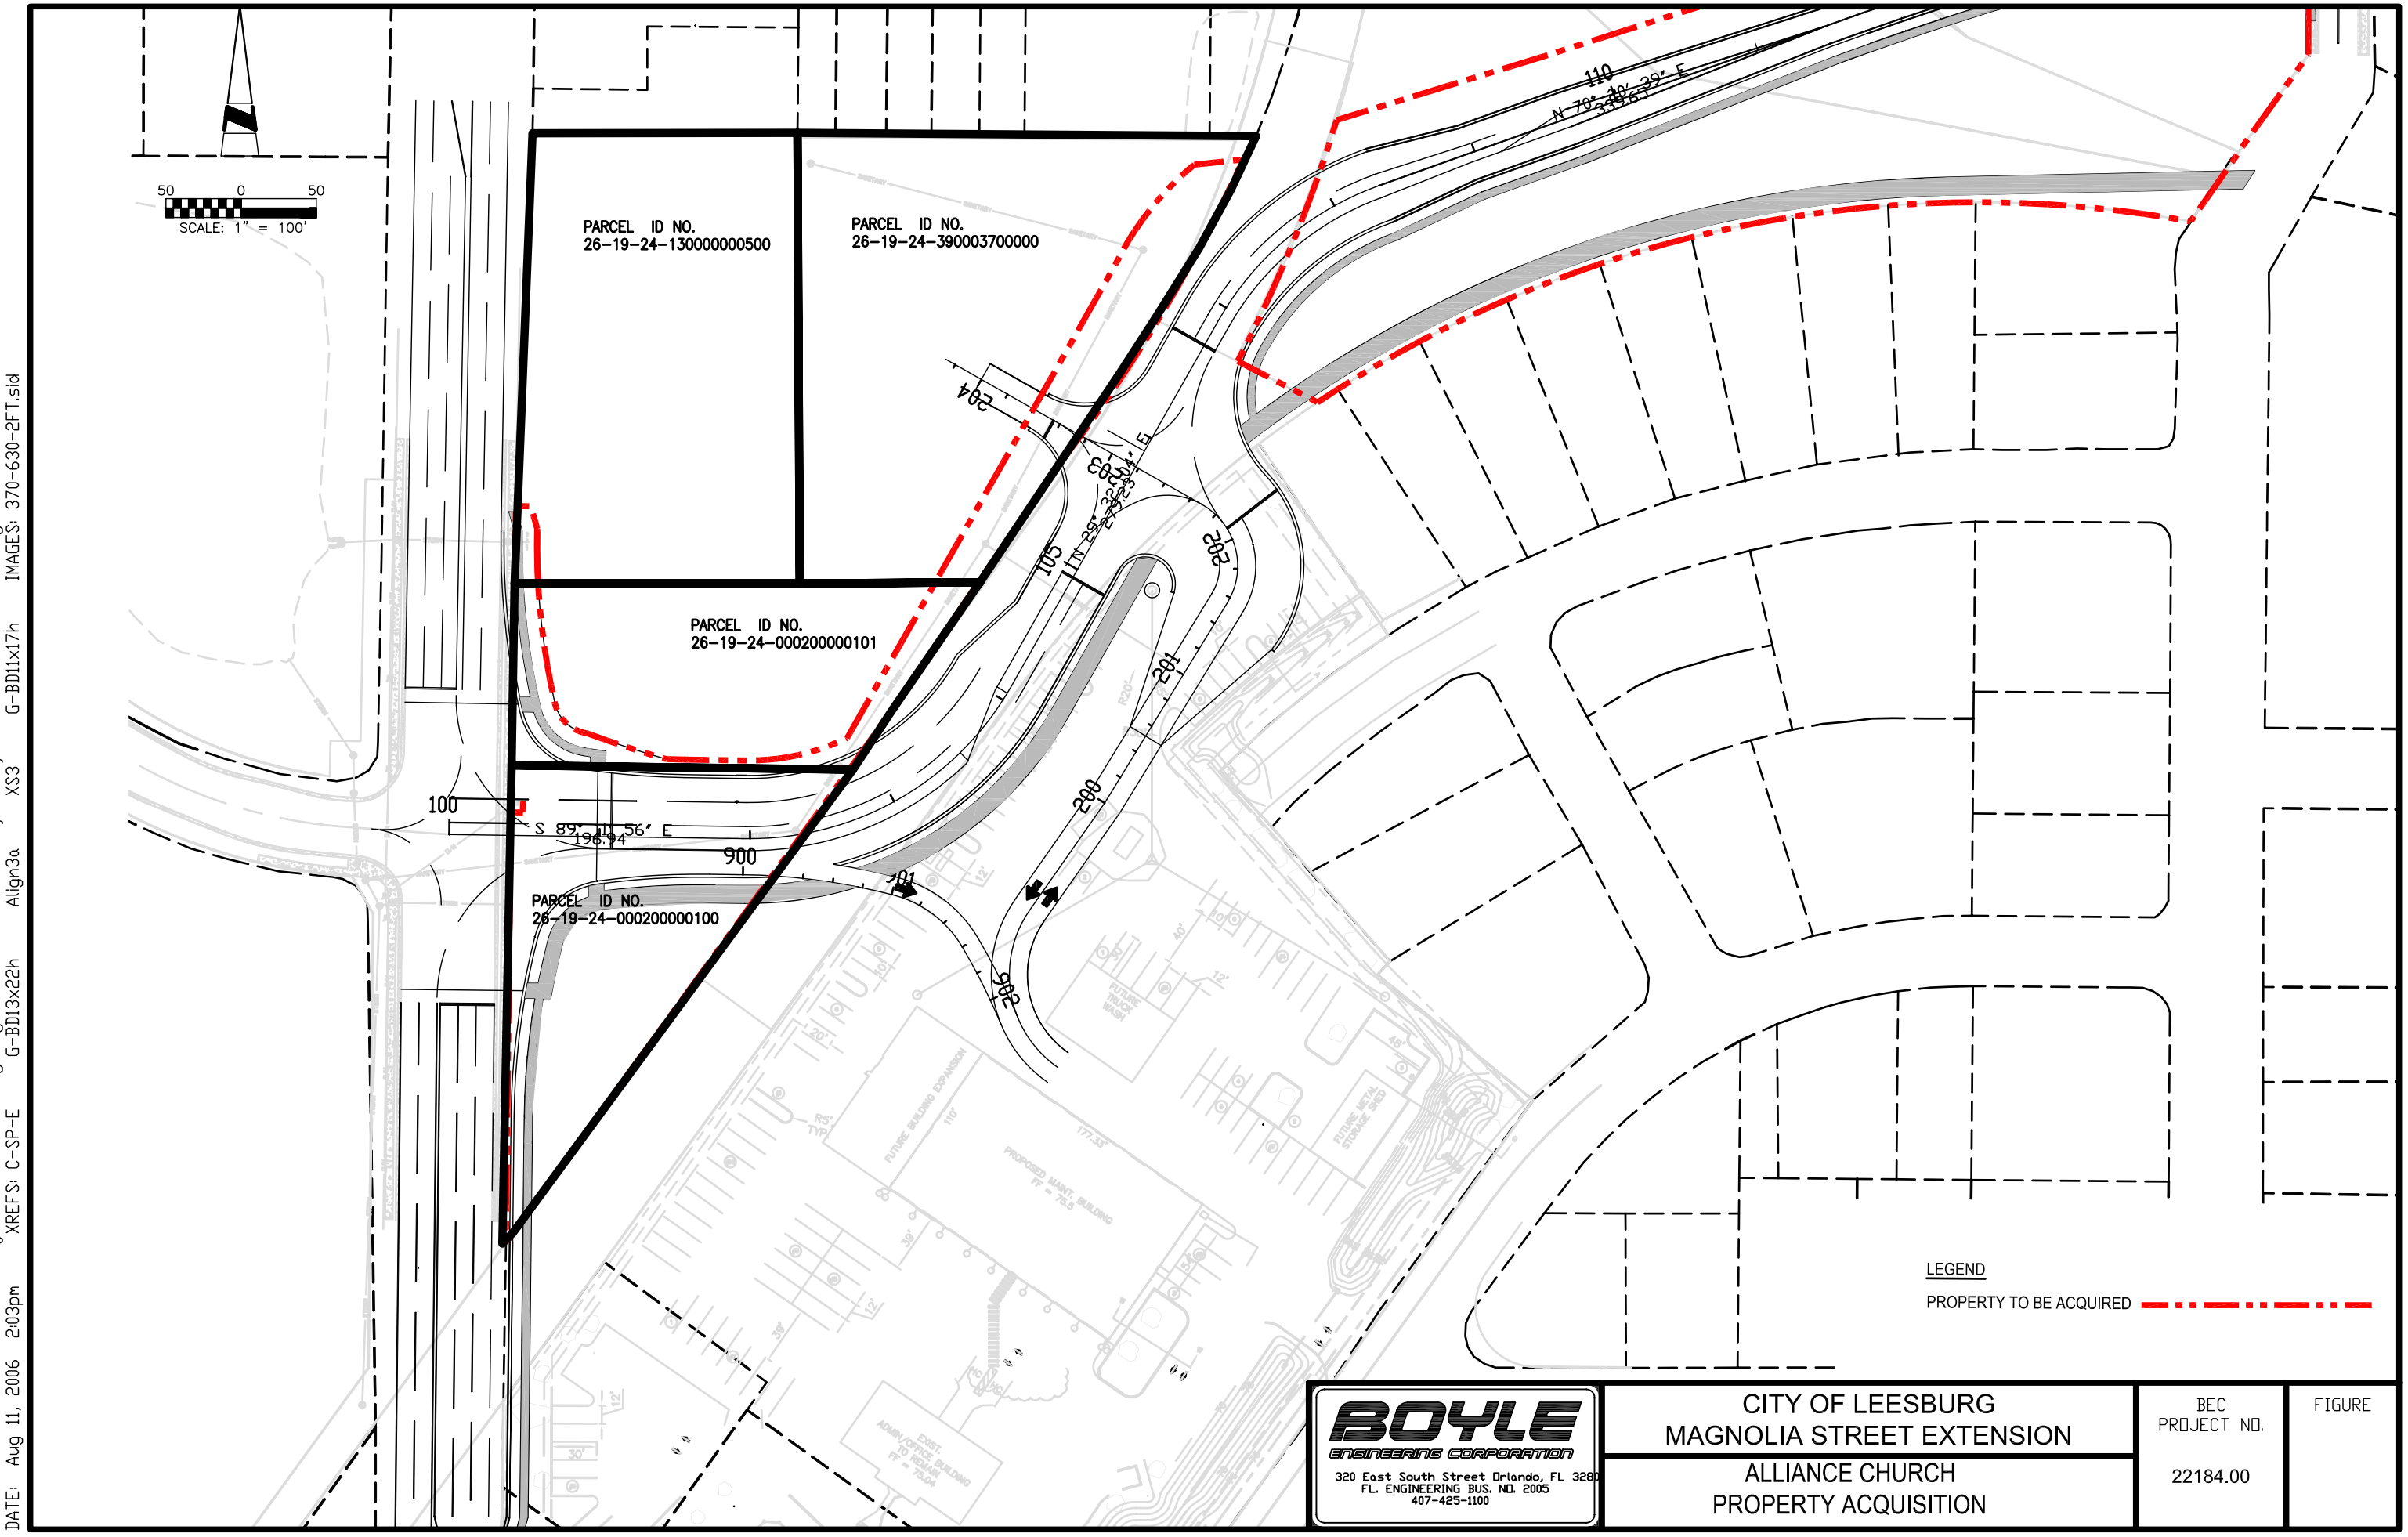

BOYLE ENGINEERING CORPORATION
320 East South Street Orlando, FL 3280
FL. ENGINEERING BUS. NO. 2005
407-425-1100

CITY OF LEESBURG
MAGNOLIA STREET EXTENSION

ALLIANCE CHURCH
PROPERTY ACQUISITION

BEC PROJECT NO.
22184.00

FIGURE

DWG: B:\Orlando\Orlando - Projects\L40-Leesburg\Magnolia St Ext Feasibility Study\ALTERNATIVE\FIG-3.5.dwg USER: emenzel
DATE: Aug 11, 2006 2:03pm XREFS: C-SP-E G-BD13x22h Align3a XS3 G-BD11x17h IMAGES: 370-630-2FT.sid